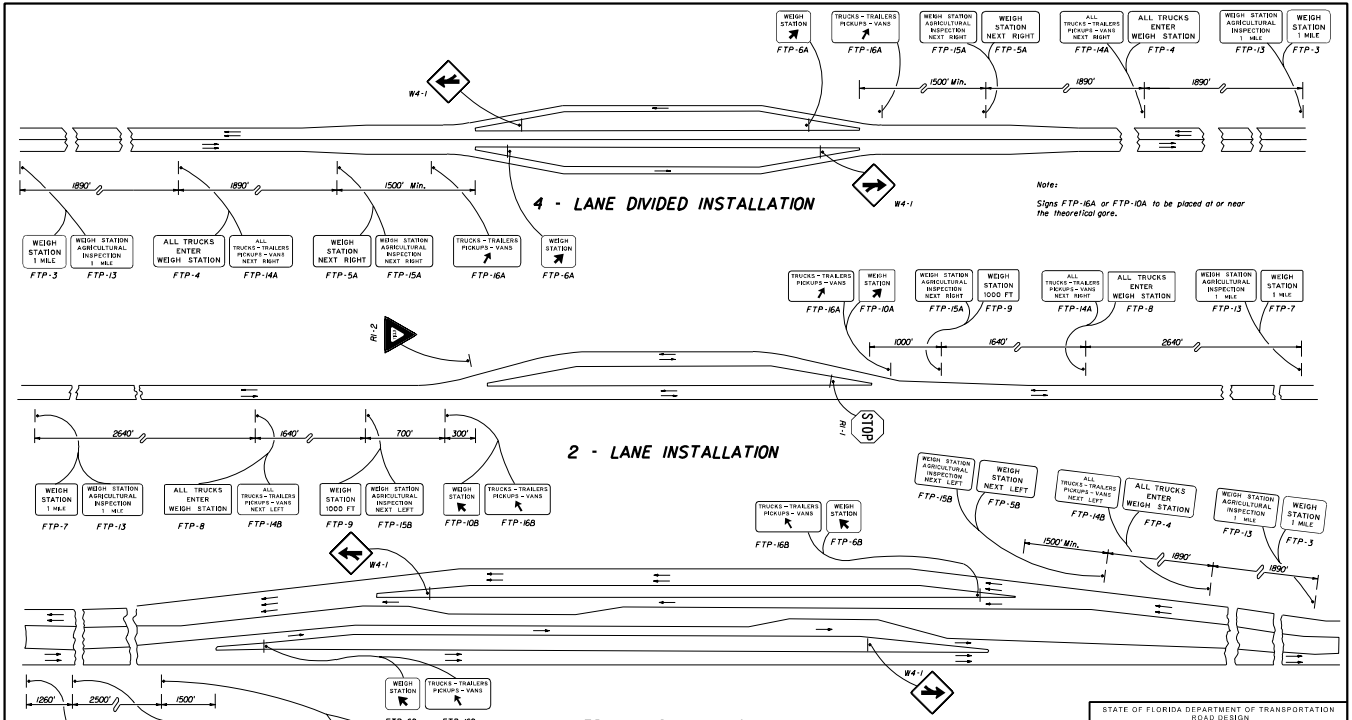

STATE OF FLORIDA DEPARTMENT OF TRANSPORTATION
ROAD DESIGN

TYPICAL SIGNING FOR TRUCK WEIGH AND INSPECTION STATIONS

	Names	Dates
Designed By		12-22
Drawn By		
Checked By		

Approved By: Clark A Scott
State Traffic Design Engineer

Revision	Sheet No.	Index No.
00	1 of 1	17328

000000STATE000000