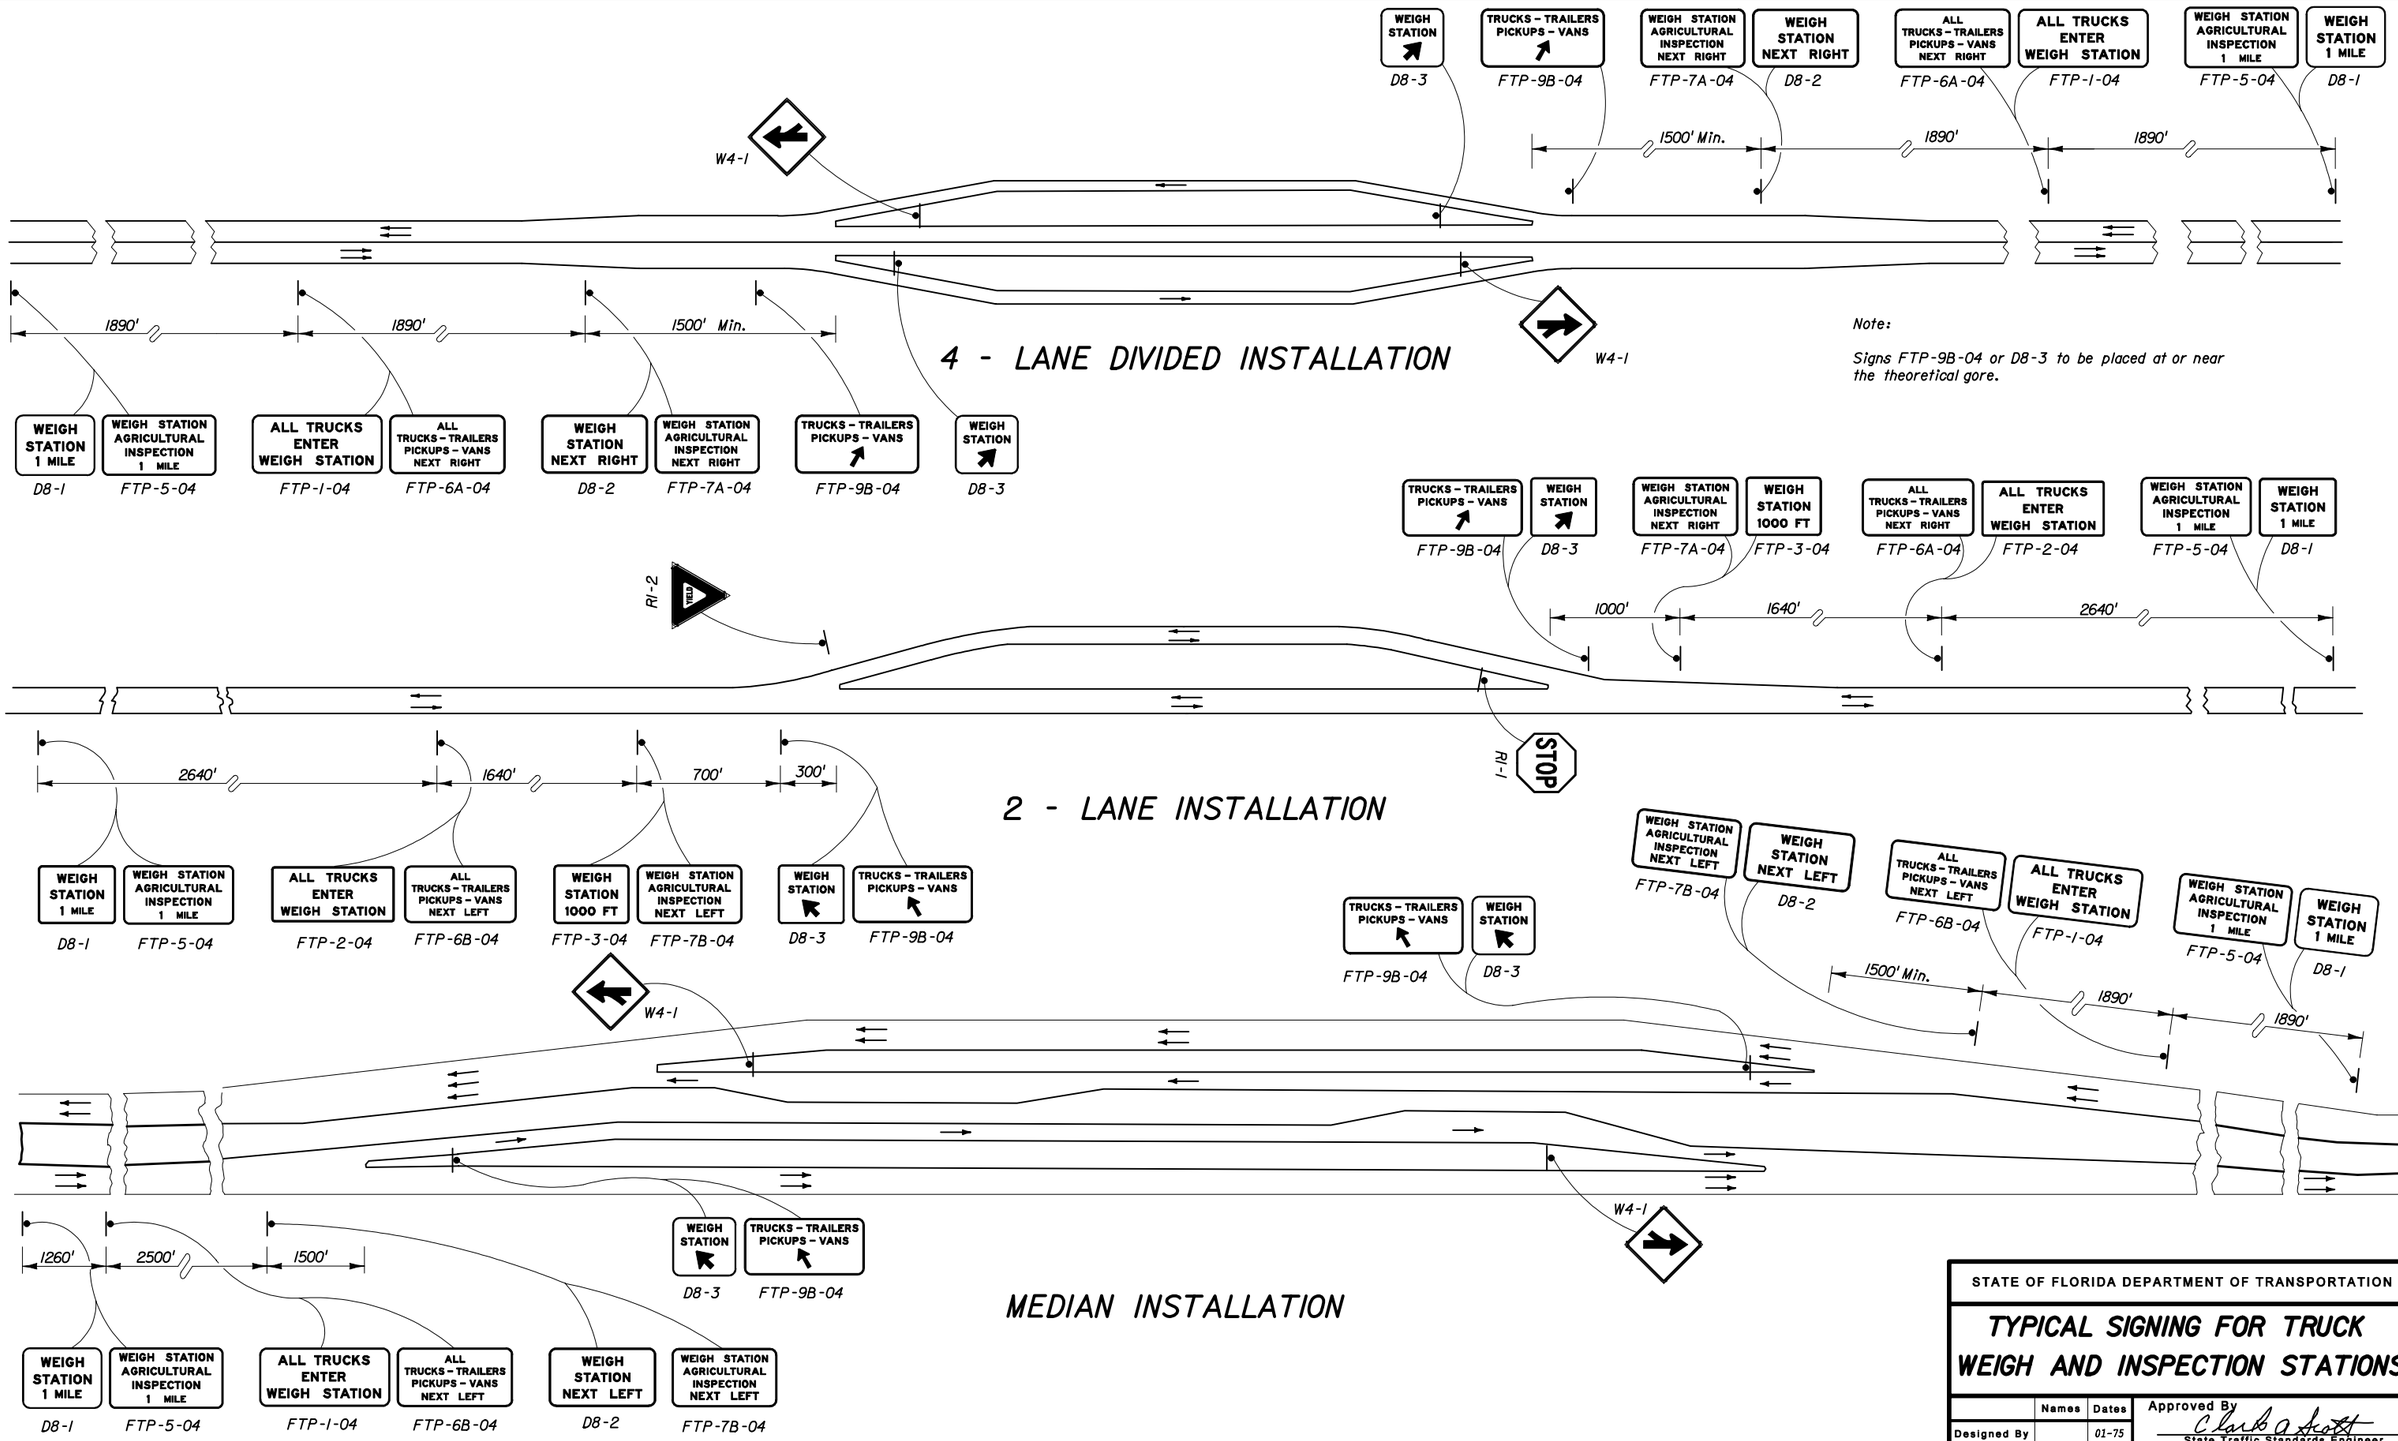

STATE OF FLORIDA DEPARTMENT OF TRANSPORTATION

TYPICAL SIGNING FOR TRUCK WEIGH AND INSPECTION STATIONS

	Names	Dates
Designed By		01-75
Drawn By		
Checked By		

Approved By: Clark A Scott
State Traffic Standards Engineer

Revision	Sheet No.	Index No.
04	1 of 1	17328

$$$$$$SYTIME$$$$$$