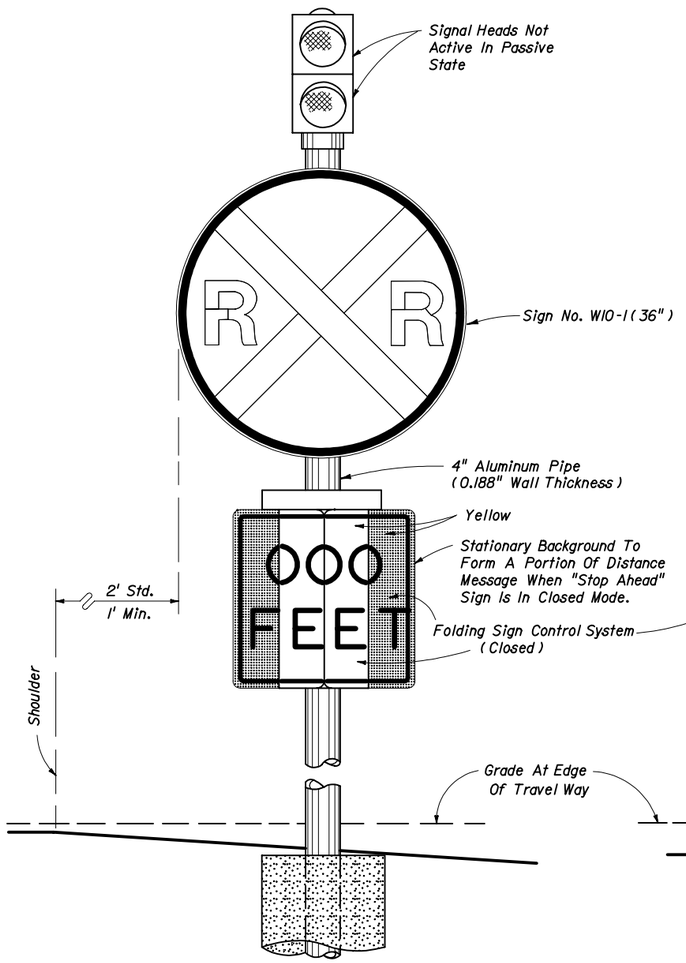

FRONT VIEW

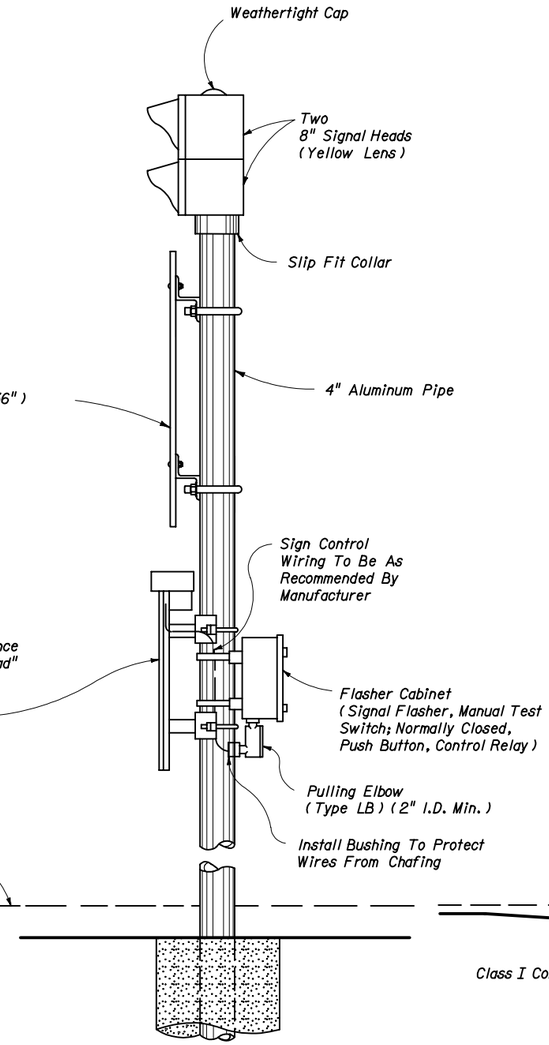

SIDE VIEW

PASSIVE STATE

(TRAIN CIRCUIT NOT ACTUATED)

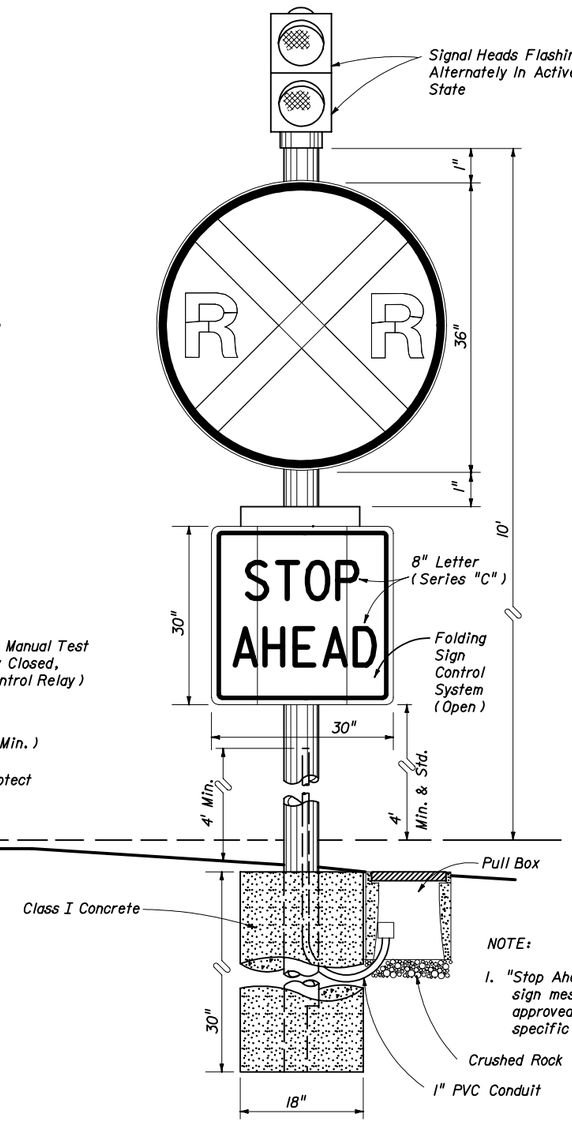

FRONT VIEW

NOTE:

1. "Stop Ahead" is standard and preferred sign message. Another message may be approved when appropriate for specific situations.

ACTIVE STATE

(TRAIN CIRCUIT ACTUATED)

LOCATION OF THE ADVANCE WARNING SIGN

SPEED M.P.H.	DISTANCE FEET
30	200
40	275
50	350
55	425

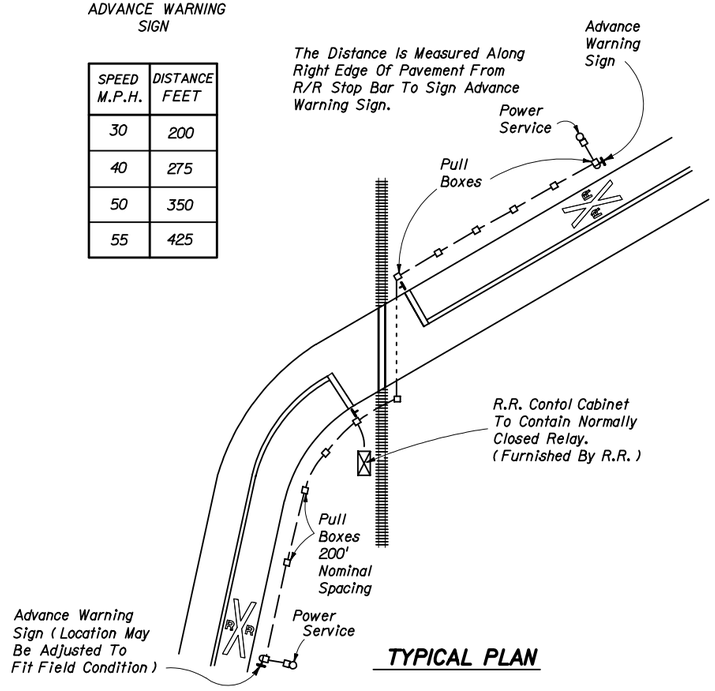

TYPICAL PLAN

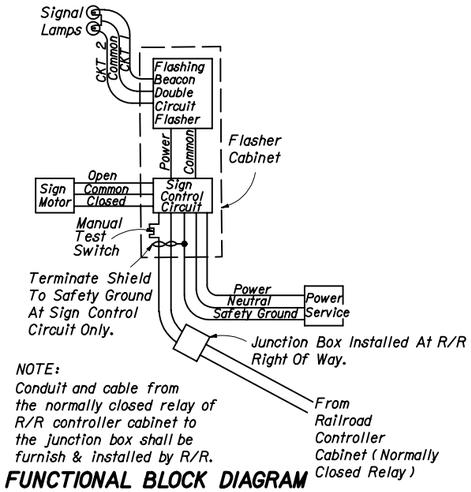

NOTE:
Conduit and cable from the normally closed relay of R/R controller cabinet to the junction box shall be furnish & installed by R/R.

FUNCTIONAL BLOCK DIAGRAM

STATE OF FLORIDA DEPARTMENT OF TRANSPORTATION

ADVANCE WARNING FOR R.R. CROSSING

	Names	Dates
Designed By		12-75
Drawn By		
Checked By		12-75

Approved By
Clark A. Scott
State Traffic Standards Engineer

Revision	Sheet No.	Index No.
00	1 of 1	17881