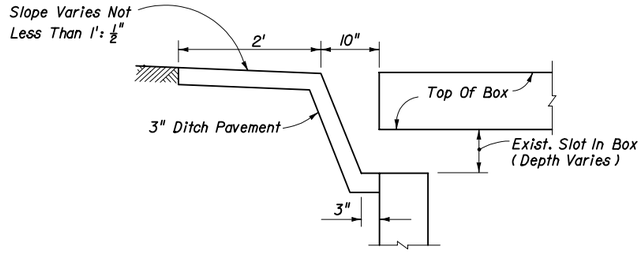

LONGITUDINAL SECTION

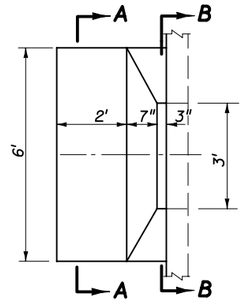

PLAN

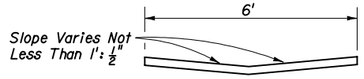

SECTION AA

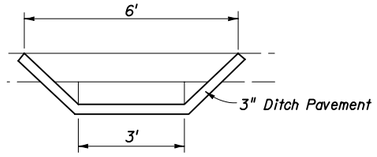

SECTION BB

SAFETY MODIFICATION FOR INLETS IN BOX CULVERTS

SAFETY MODIFICATION FOR INLETS IN BOX CULVERTS

STATE OF FLORIDA DEPARTMENT OF TRANSPORTATION

SAFETY MODIFICATIONS FOR INLETS IN BOX CULVERTS

	Names	Dates
Designed By	HAB	07/67
Drawn By	MJT	07/67
Checked By	DWS	07/67

Approved By

State Drainage Engineer

Revision	Sheet No.	Index No.
00	1 of 1	293