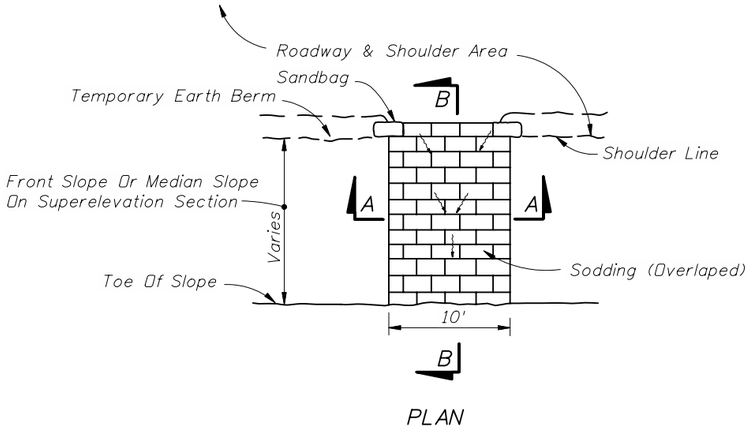

PLAN

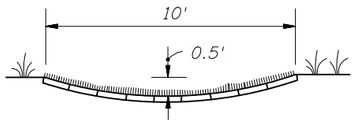

SECTION AA

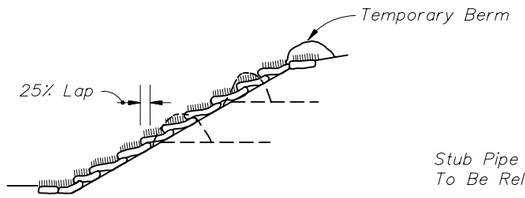

SECTION BB

SOD FLUME (SODDING OVERLAPPED)

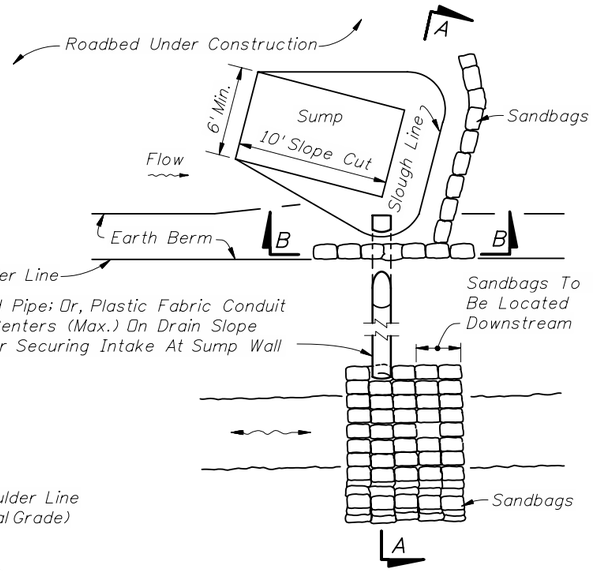

PLAN

Note:
Slope drain pipe to be paid for as Slope Drains (Temporary) LF, based on linear feet of pipe or conduit installed. Payment to be made for one installation per site, including one stub and elbow or one intake flume or flashing. Sump construction and maintenance and curtains to be included in cost for Slope Drains (Temporary). Sandbags to be paid for as Sandbagging CY.

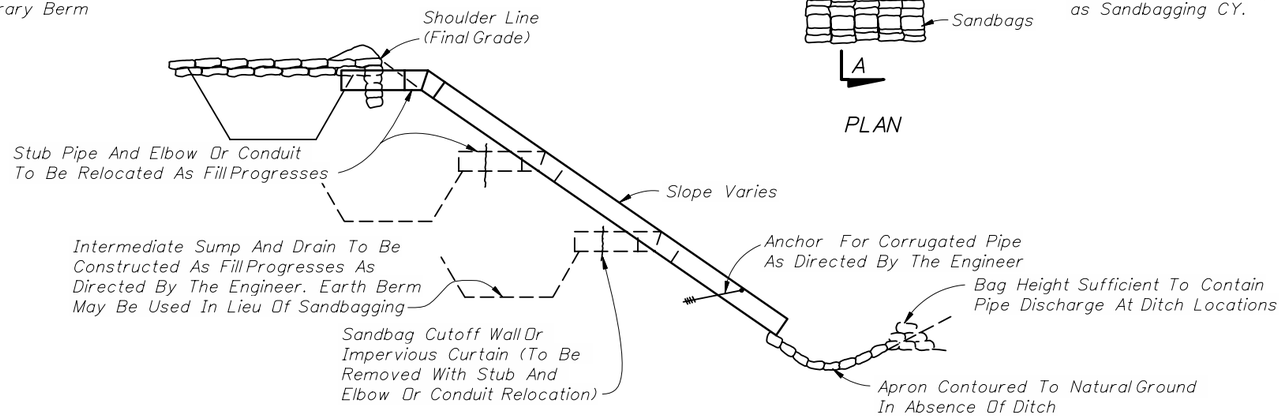

SECTION AA

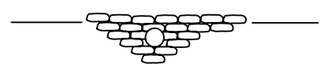

SECTION BB

TEMPORARY SLOPE DRAIN

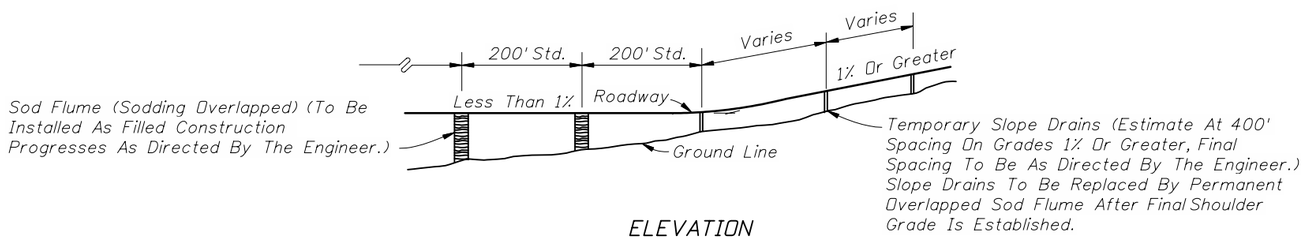

ELEVATION

SLOPE DRAIN APPLICATION

2008 FDOT Design Standards	Last Revision 00	Sheet No. 1 of 1
TEMPORARY SLOPE DRAIN AND SOD FLUME	Index No. 100	