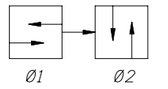

SOP 1

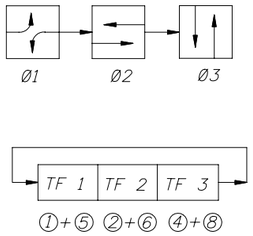

SOP 2

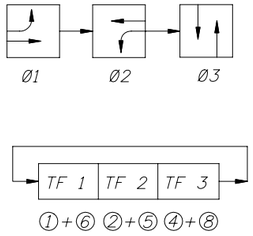

SOP 3

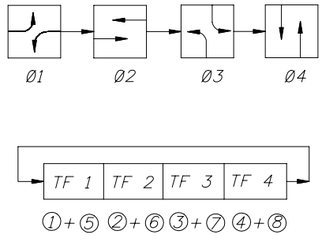

SOP 4

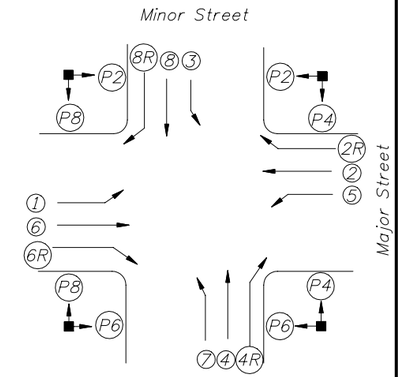

SIGNALIZED INTERSECTION

Vehicle movements & signal head number assignments are not directionally oriented but shall maintain their relative orientation about the intersection (I.E., movements 7 and 4 are always to the right of movements 1 and 6 etc.).

LEGEND

- ⓧ Vehicle Movement Number
- Ⓟx Pedestrian Movement Number
- TF x Timing Function Number
- Øx Phase Number
- G Green Arrow (Left or Right)
- R Red Arrow
- Y Yellow Arrow

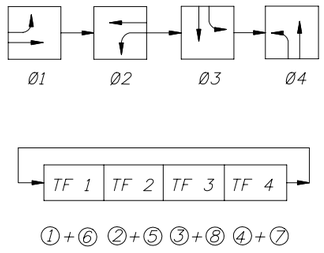

SOP 5

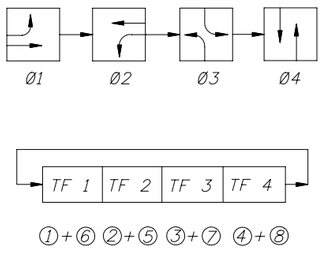

SOP 6

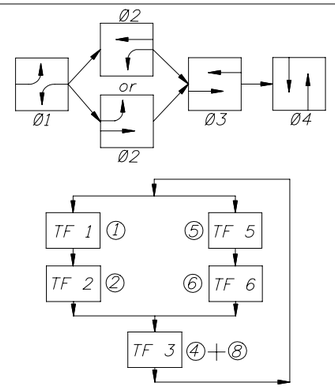

SOP 7

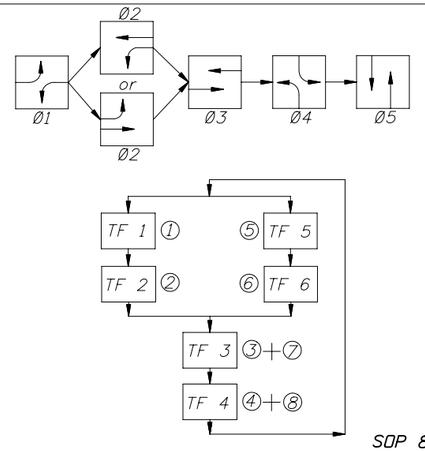

SOP 8

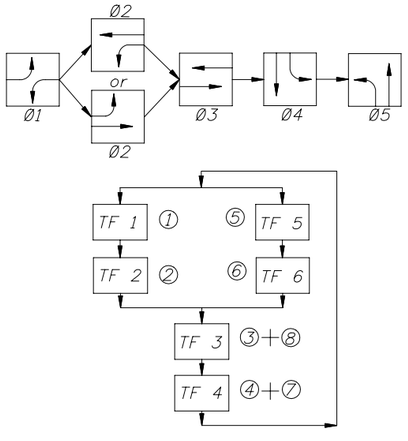

SOP 9

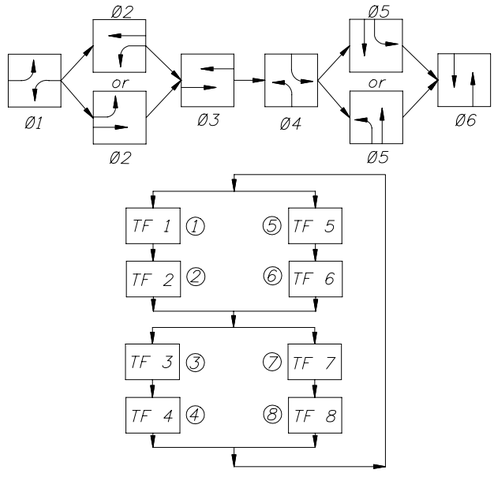

SOP 10

SIGNAL CLEARANCE TABLE

(Blank Indicates No Clearance Required)

SIGNAL INDICATIONS: From \ To	R	G	G	WALK	DONT WALK
R		Y	Y		
G					
WALK					
DONT WALK				Flash DONT WALK	

STATE OF FLORIDA DEPARTMENT OF TRANSPORTATION

2008 FDOT Design Standards

STANDARD SIGNAL OPERATING PLANS

Last Revision	Sheet No.
07/01/05	1 of 2

Index No. 17870

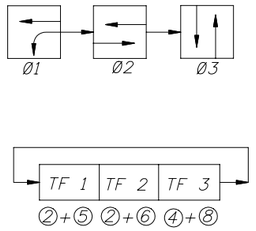

SOP 11

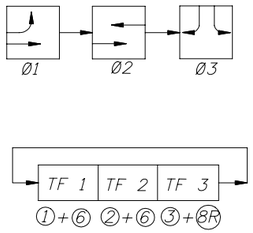

SOP 12

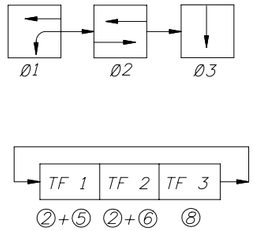

SOP 13
(ONE- WAY STREET INTERSECTION)

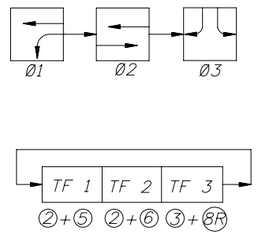

SOP 14
(DIAMOND INTERCHANGE OPERATION)

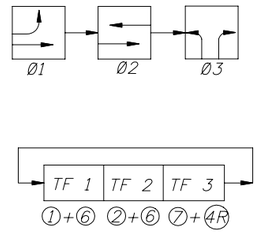

SOP 15
(DIAMOND INTERCHANGE OPERATION)

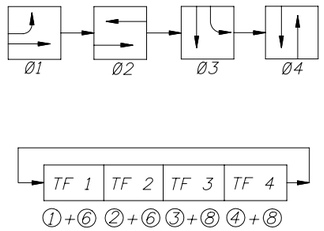

SOP 16

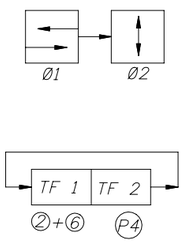

(MIDBLOCK)

SOP 17

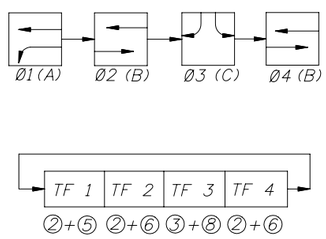

NOTE:
Only Ø2 Or Ø4 Used, Not Both To Obtain ABC, Or ACB Operation.

SOP 18
(DIAMOND INTERCHANGE OPERATIONS)

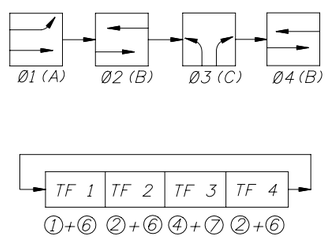

NOTE:
Only Ø2 Or Ø4 Used, Not Both To Obtain ABC, Or ACB Operation.

SOP 19
(DIAMOND INTERCHANGE OPERATIONS)

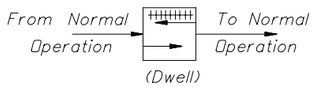

POP 1

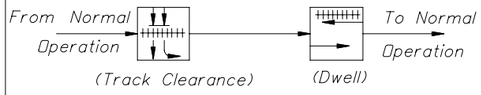

POP 2

POP 3

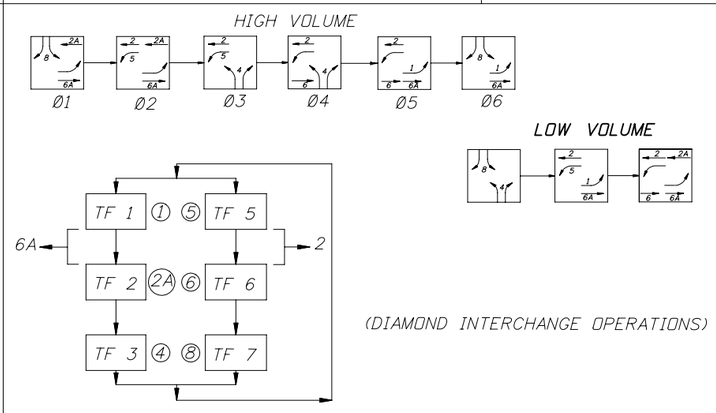

(DIAMOND INTERCHANGE OPERATIONS)

SOP 20

2008 FDOT Design Standards

STANDARD SIGNAL OPERATION PLAN

Last Revision 07/01/00

Sheet No. 2 of 2

Index No. 17870