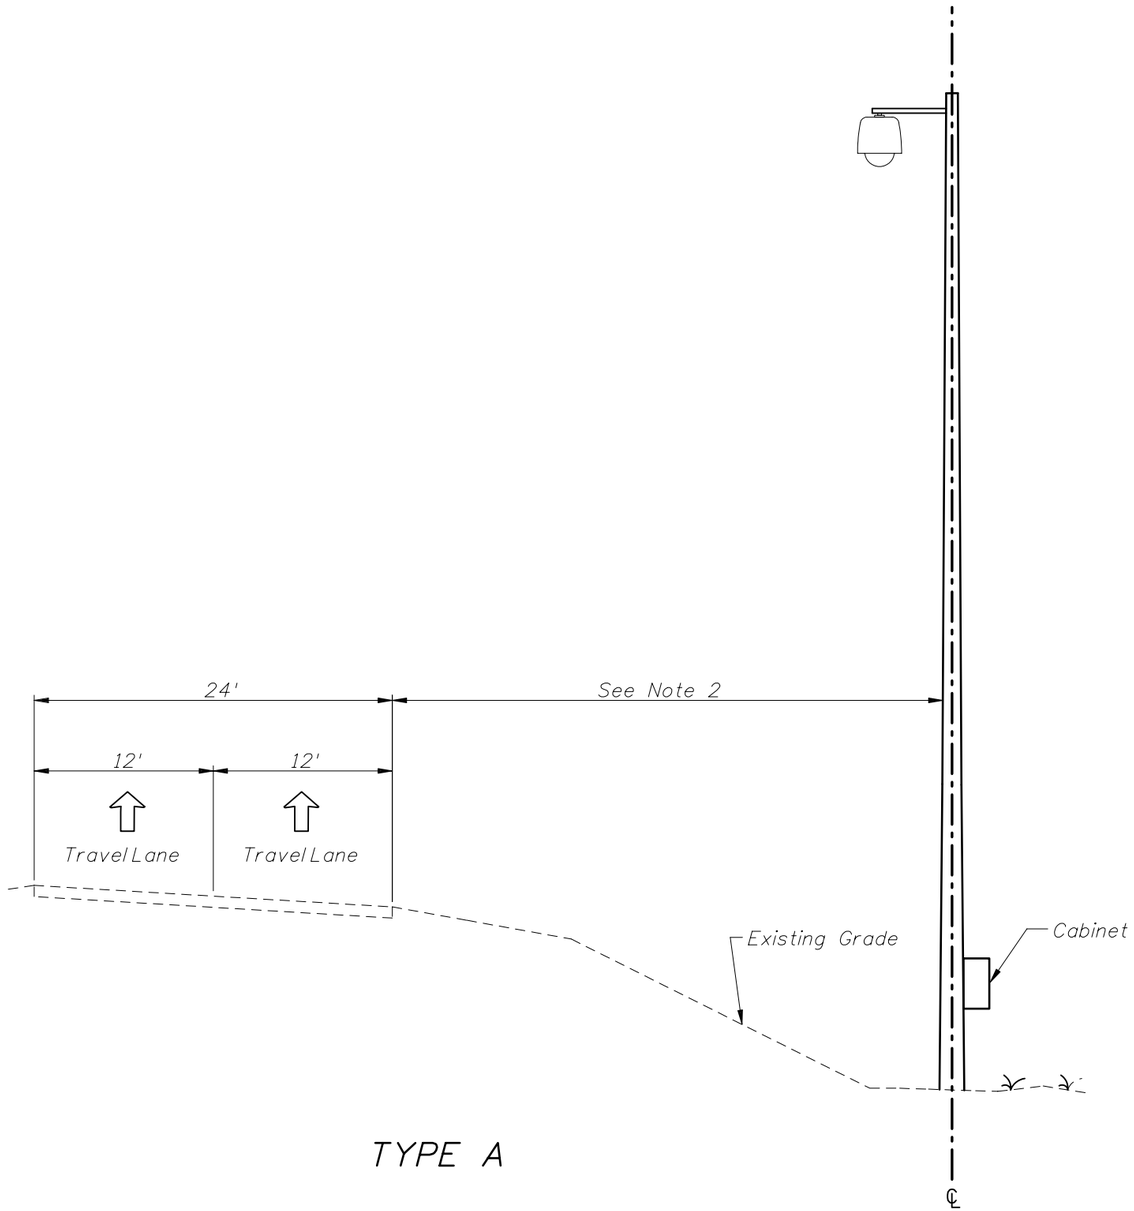

TYPE A

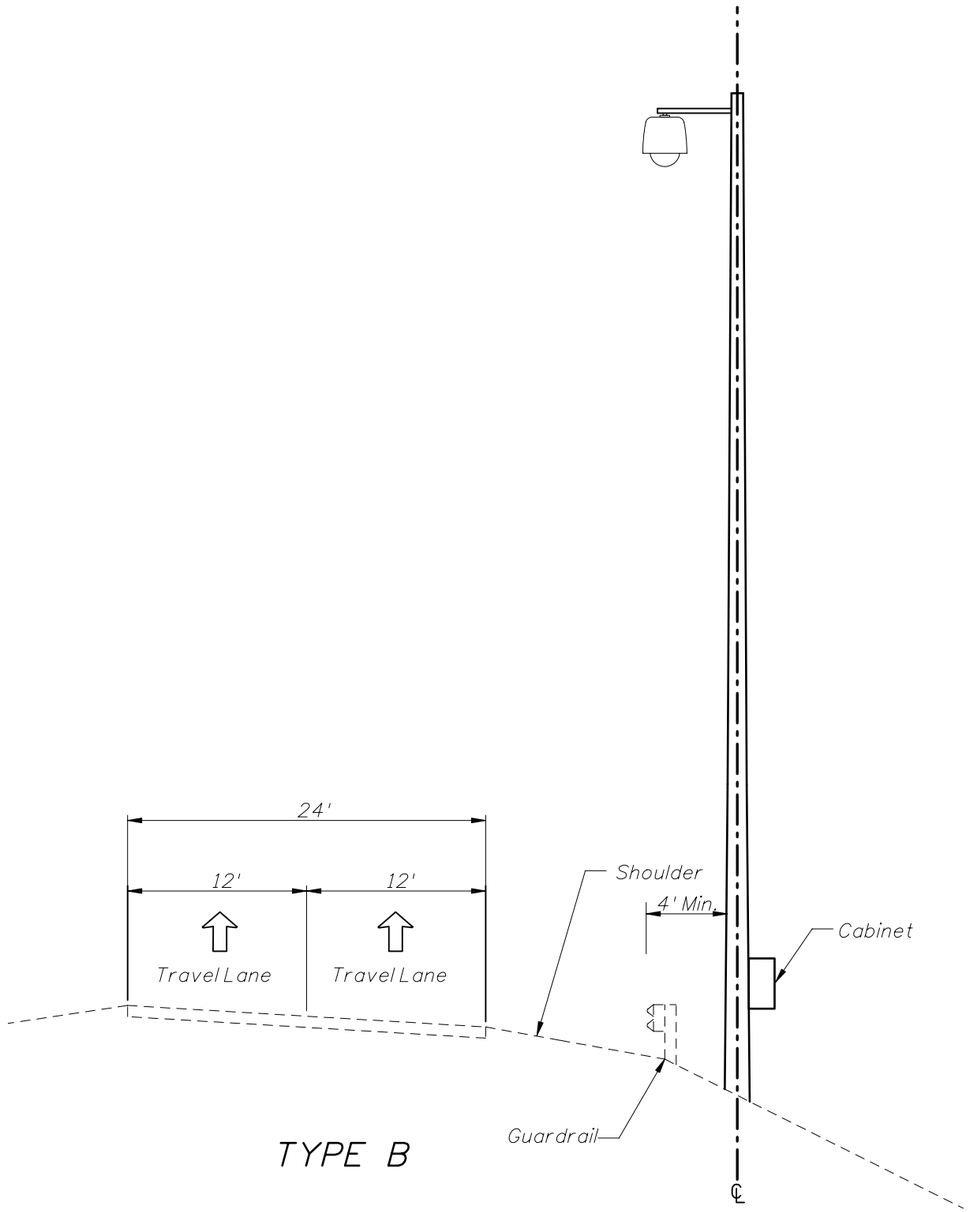

TYPE B

GENERAL NOTES:

1. For location where pole foundation is lower than roadway, mount CCTV cabinet on pole. Clear zone shall be measured to the edge of drilled shaft if drilled shaft is more than 4" above adjacent grade.

2. Distance must be in accordance with project design documents and greater than or equal to minimum clear zone requirements.

Not To Scale

	2008 FDOT Design Standards	Last Revision 07/01/07	Sheet No. 1 of 1
STATE OF FLORIDA DEPARTMENT OF TRANSPORTATION	**CCTV POLE PLACEMENT**	Index No. 18100	