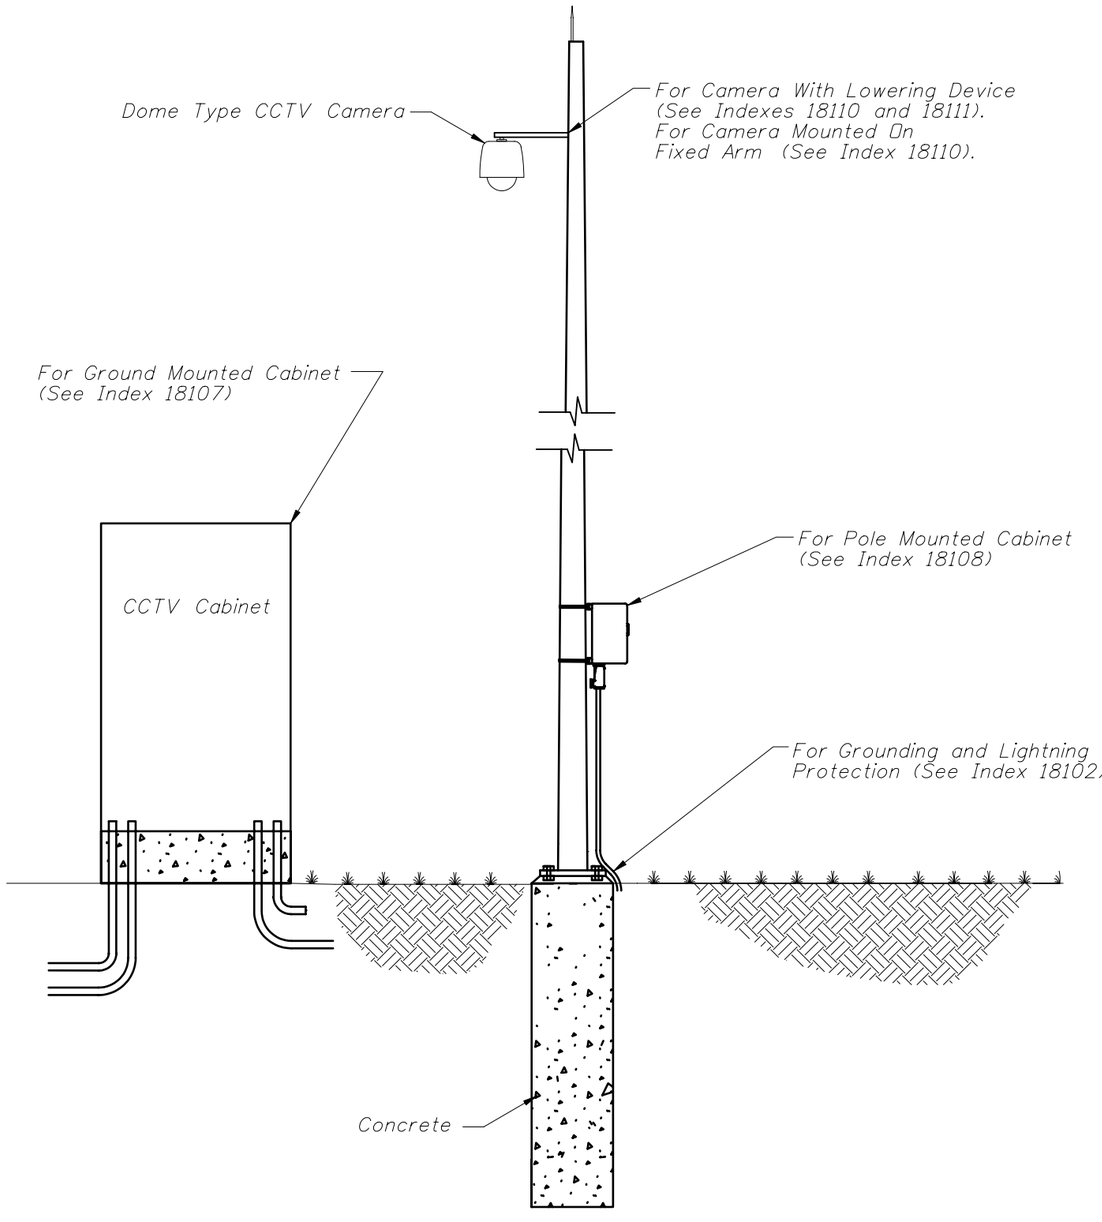

STEEL POLE

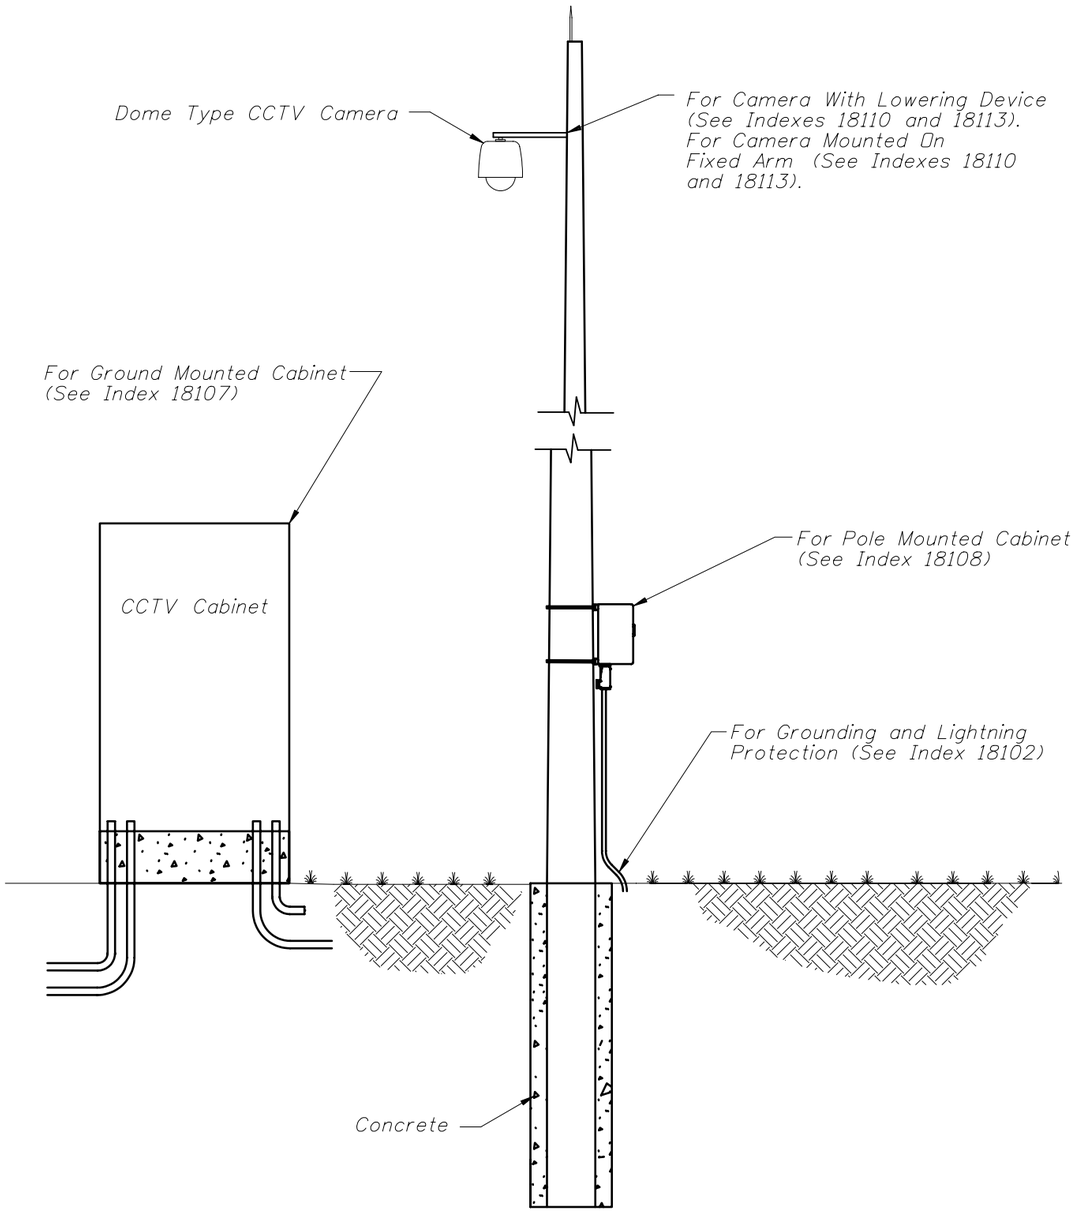

CONCRETE POLE

Not To Scale

STATE OF FLORIDA DEPARTMENT OF TRANSPORTATION	2008 FDOT Design Standards	Last Revision 07/01/07	Sheet No. 1 of 1
	TYPICAL CCTV SITE	Index No. 18101	