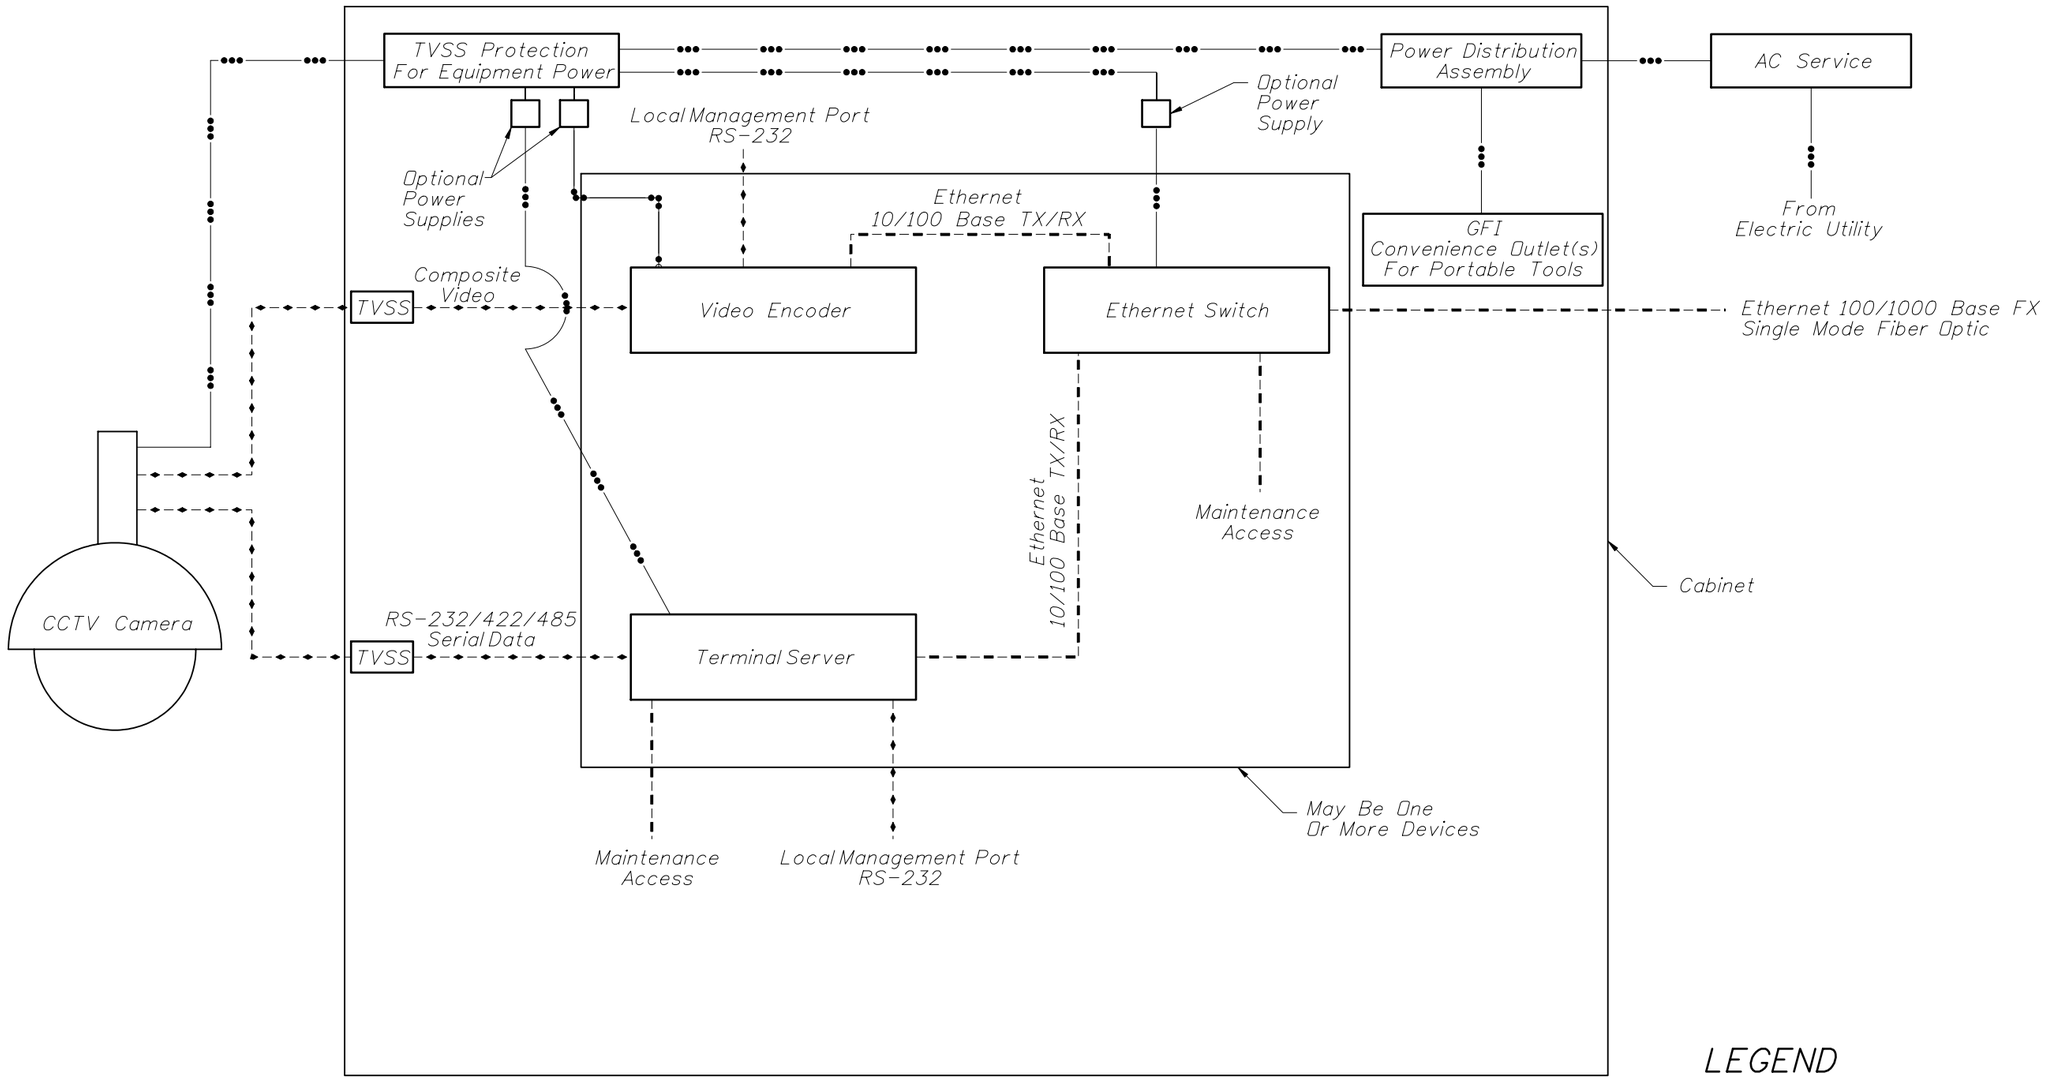

LEGEND

Data

Ethernet

Power

TVSS — Transient Voltage Surge Suppressor

2008 FDOT Design Standards

CCTV BLOCK DIAGRAM

Last Revision	Sheet No.
07/01/07	1 of 1

Index No. 18105