GENERAL NOTES:

1. If no guardrail or barrier wall exists, structure shall be outside clear zone. Clear zone shall be measured to edge of drilled shaft if drilled shaft is more than 4" above adjacent grade.
2. Catwalk shall extend to outer edge of paved shoulder.
3. Clear zone distance and setbacks from edge of travel lane shall be in accordance with Plans Preparation Manual Volume I, Chapters 2 and 4.

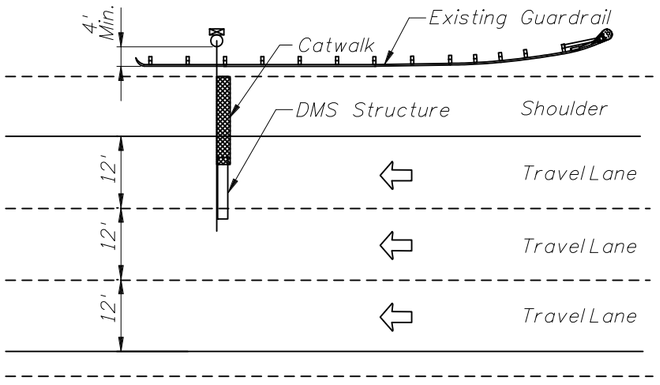

TYPICAL PLAN VIEW
DMS CANTILEVER STRUCTURE

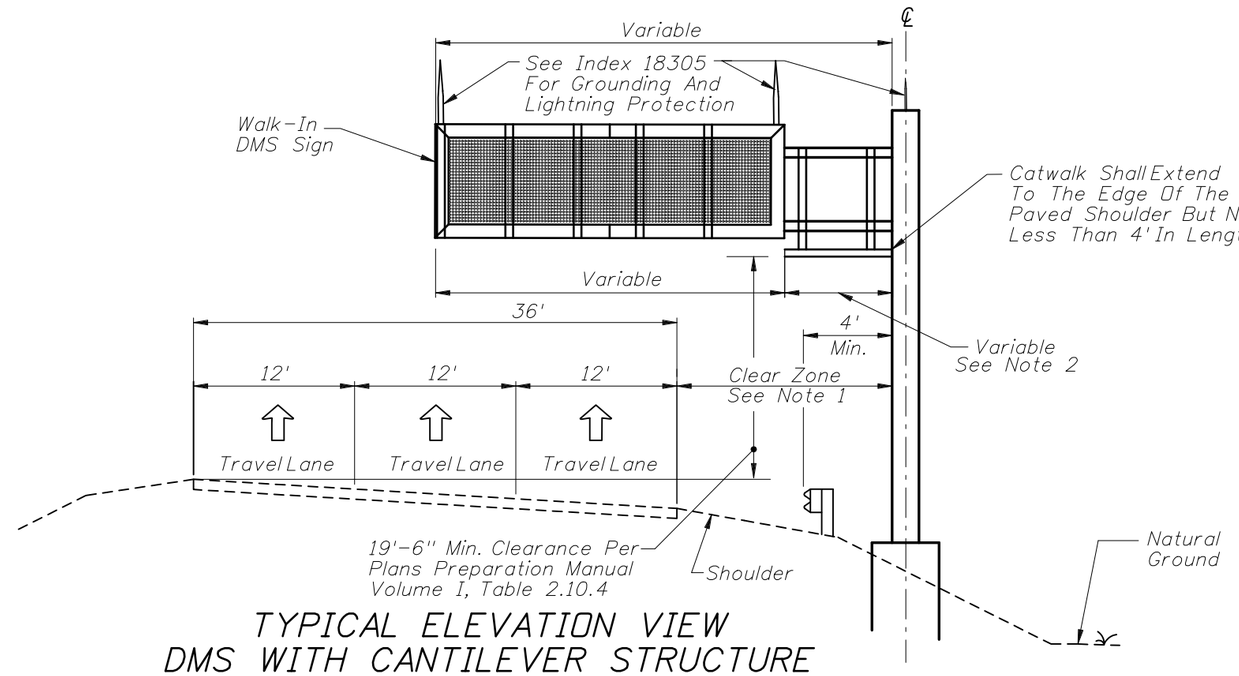

TYPICAL ELEVATION VIEW
DMS WITH CANTILEVER STRUCTURE

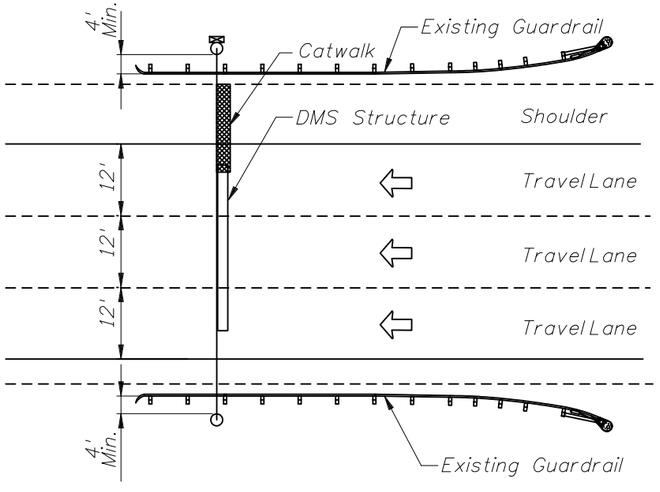

TYPICAL PLAN VIEW
DMS TRUSS STRUCTURE

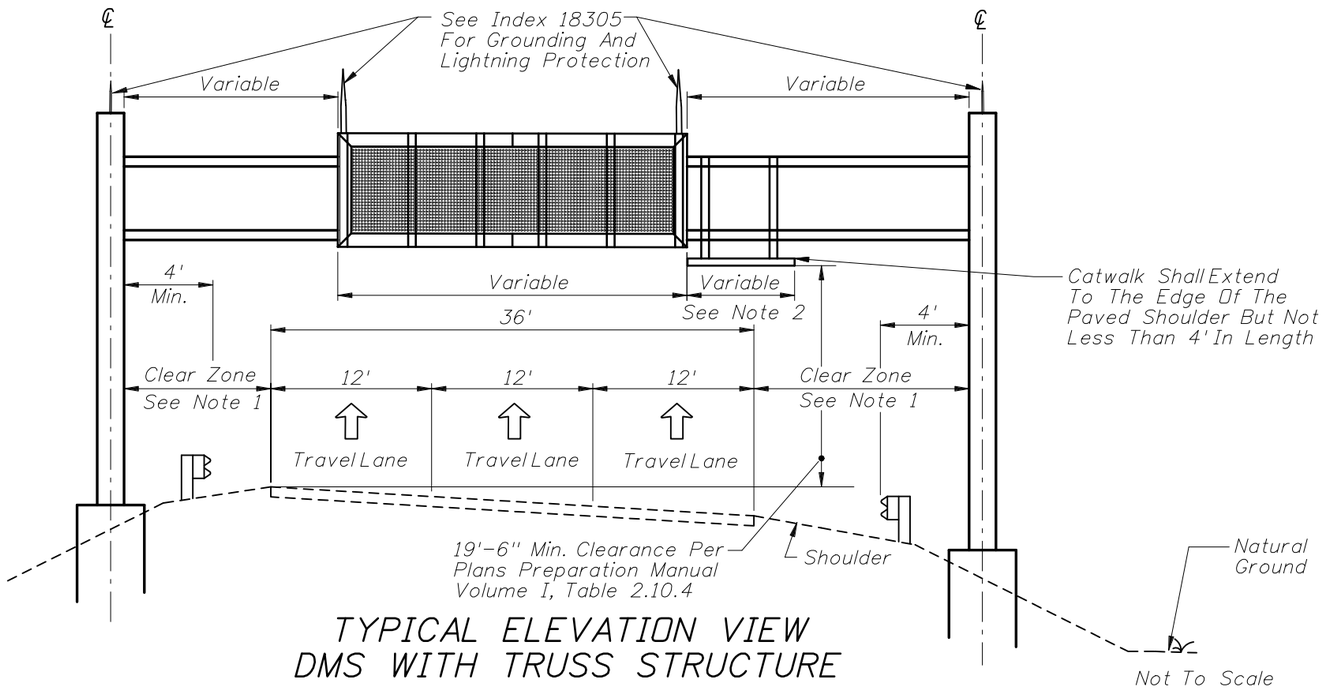

TYPICAL ELEVATION VIEW
DMS WITH TRUSS STRUCTURE

2008 FDOT Design Standards

TYPICAL DMS MOUNTING DETAILS

Last Revision	Sheet No.
07/01/07	1 of 1

Index No. 18302