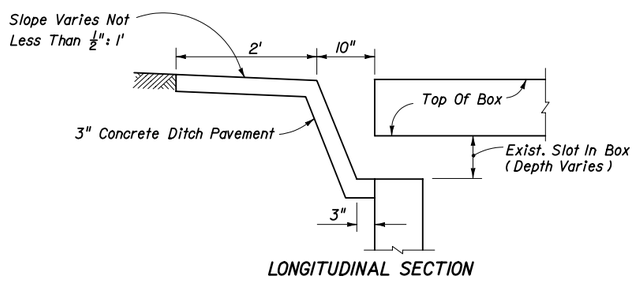

LONGITUDINAL SECTION

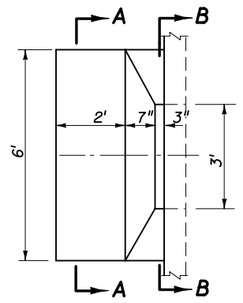

PLAN

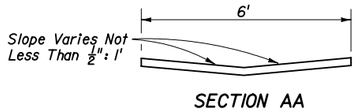

SECTION AA

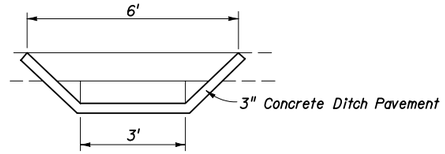

SECTION BB

SAFETY MODIFICATION FOR INLETS IN BOX CULVERTS

STATE OF FLORIDA DEPARTMENT OF TRANSPORTATION	2008 FDOT Design Standards SAFETY MODIFICATIONS FOR INLETS IN BOX CULVERTS	Last Revision 00	Sheet No. 1 of 1
		Index No. 293	