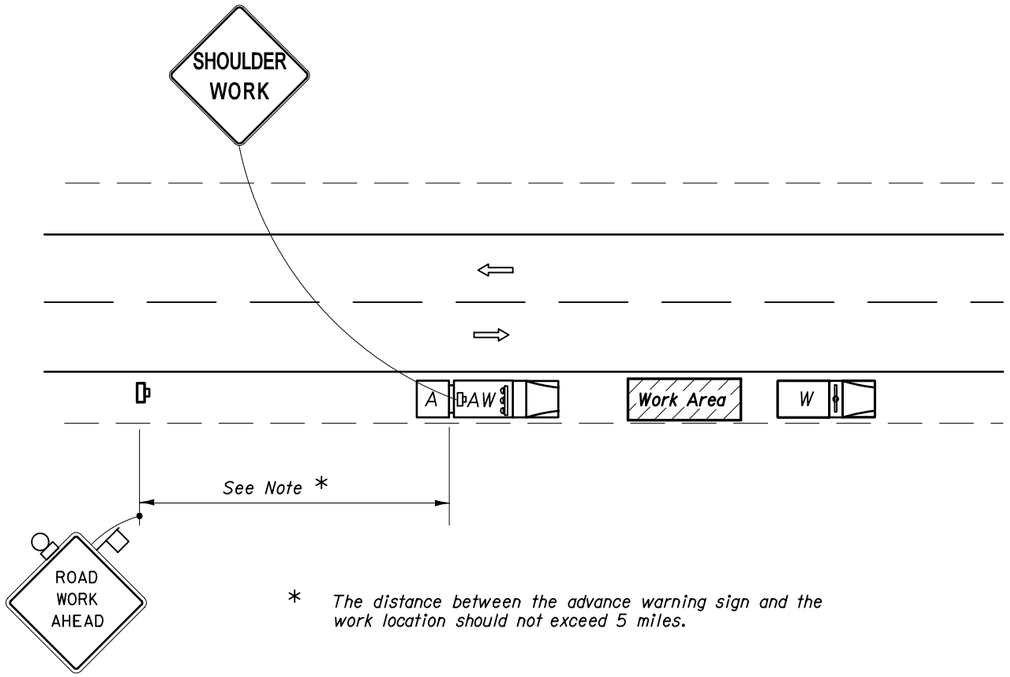

* *The distance between the advance warning sign and the work location should not exceed 5 miles.*

WORK ON SHOULDER

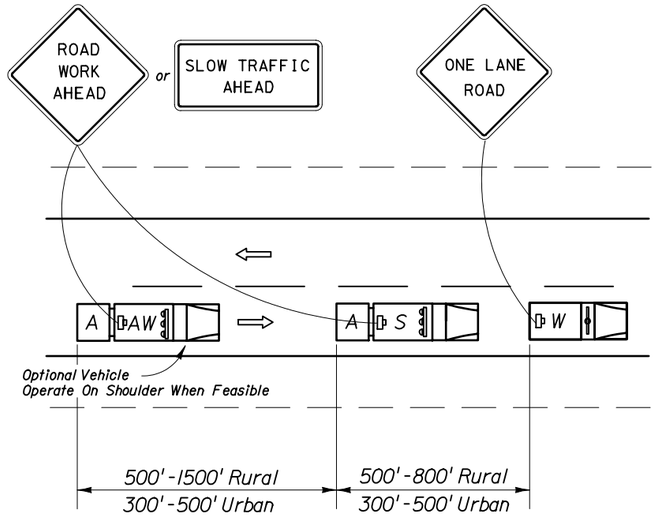

ADVANCE WARNING ARROW PANEL MODE • CAUTION

The Advance Warning Vehicle (Optional) may be used at the direction of the Engineer. If an Advance Warning Vehicle is operated within the travel way, an approved Truck Mounted Attenuator will be required on the Advance Warning Vehicle but not required on the Shadow Vehicle. The Advance Warning Arrow Panel and Warning Sign are required on both the Advance Warning and Shadow Vehicles.

WORK IN TRAVEL WAY

GENERAL NOTES

1. *Where work activities within 2' of the edge of travel way are incidental (i.e., Mowing, Litter Removal), the Engineer may delete requirements for signs and the advance warning vehicle provided vehicles in the work area have high-intensity rotating, flashing, oscillating, or strobe lights operating.*
2. *If an arrow panel is used, the caution mode shall be used.*
3. *Shadow and Advance Warning Vehicle shall display rotating/strobe lights.*
4. *For general TCZ requirements and additional information, refer to Index No. 600.*

SYMBOLS

- *Work Area*
- *Sign With 18" x 18" (Min.) Orange Flag And Type B Light*
- *Work Zone Sign*
- *Lane Identification + Direction of Traffic*
- *Work Vehicle With Rotating/Strobe Lights*
- *Advance Warning Vehicle with Truck Mounted Attenuator (TMA)*

CONDITIONS

WHERE ANY VEHICLE, EQUIPMENT, WORKERS OR THEIR ACTIVITIES REQUIRE AN INTERMITTENT OR CONTINUOUS MOVING OPERATION.

STATE OF FLORIDA DEPARTMENT OF TRANSPORTATION	2008 FDOT Design Standards	Last Revision 07/01/05	Sheet No. 1 of 1
	TWO-LANE TWO-WAY, MOBILE OPERATIONS WORK ON SHOULDER, WORK WITHIN THE TRAVEL WAY		Index No. 607