Notes:

1. Post delineators spaced at 40' on curves of the entrance and exit of ramps. The spacing on the tangent portion of the ramp section shall be 300'. All delineators are to be setback 4' from shoulder break. Post delineators should not be discontinued in sections with guardrail.

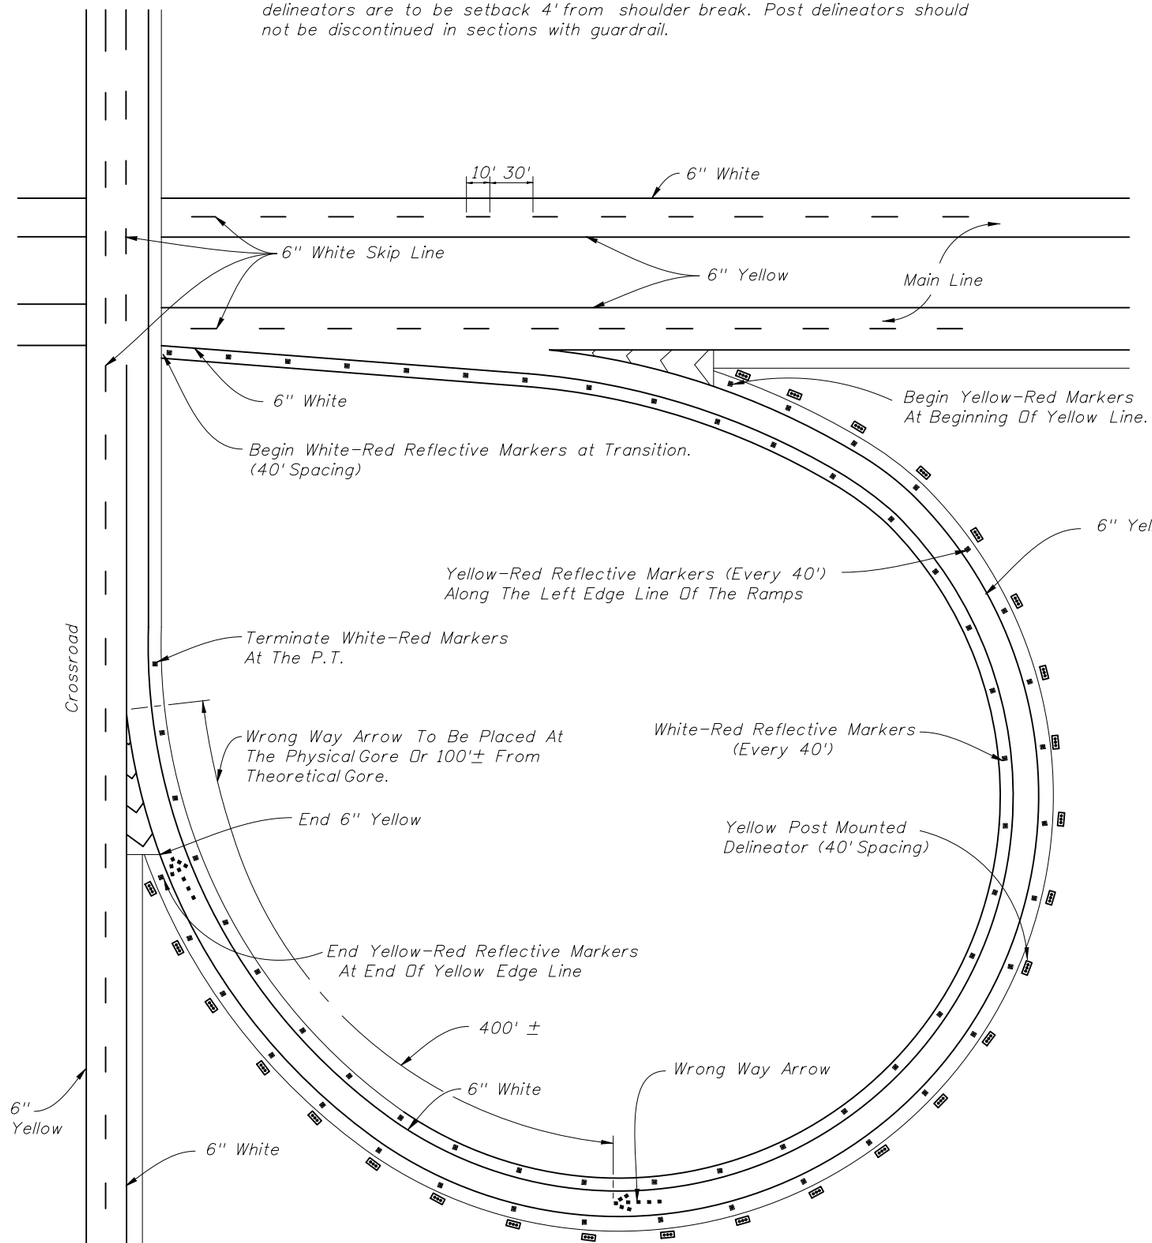

WRONG WAY ARROW

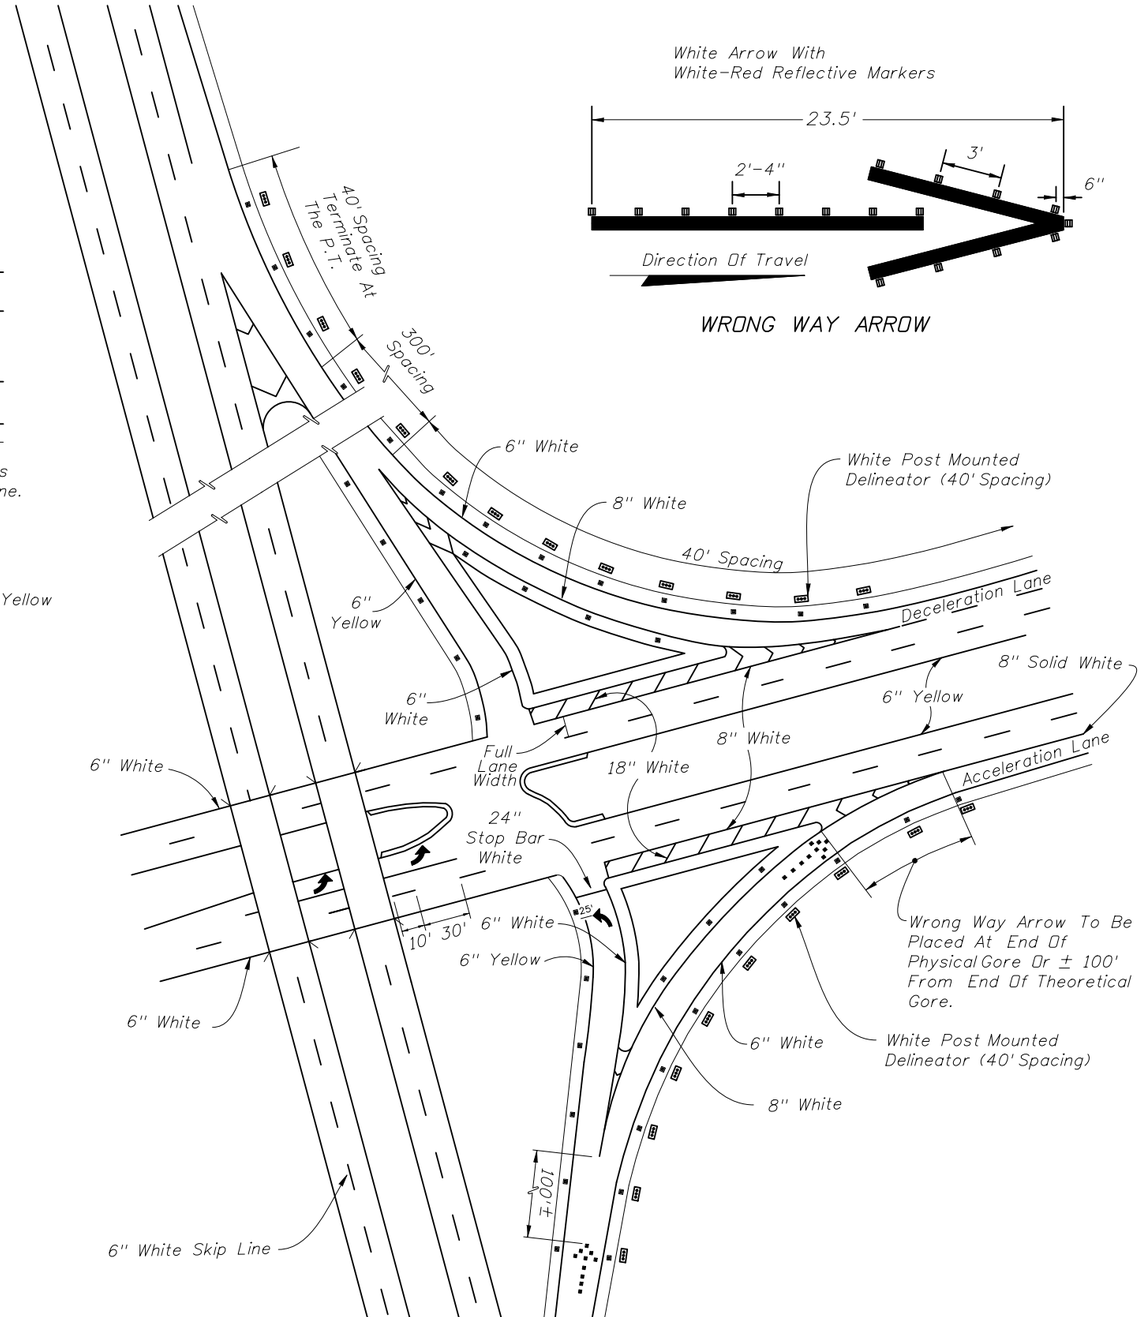

REVISIONS					
DATE	BY	DESCRIPTION	DATE	BY	DESCRIPTION
09/30/10	C.H.	Wrong Way Arrow Revised RPM's respaced.			

STATE OF FLORIDA DEPARTMENT OF TRANSPORTATION

2010 Interim Design Standard

INTERCHANGE MARKINGS

Interim Date 01/01/11

Sheet No. 4 of 4

Index No. 17345