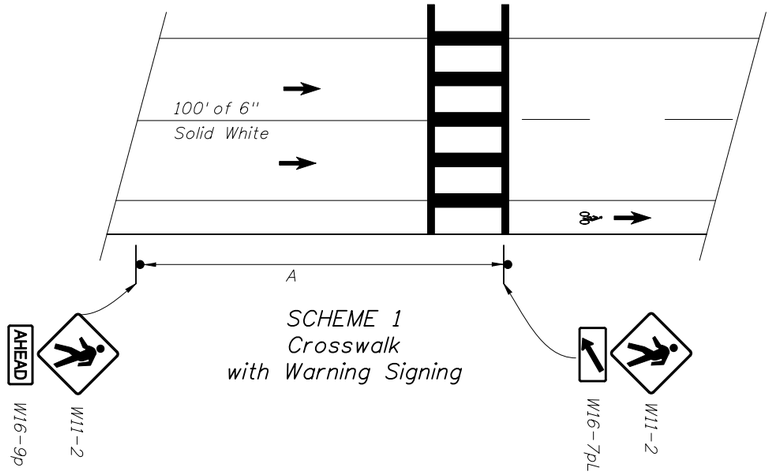

SCHEME 1
Crosswalk
with Warning Signing

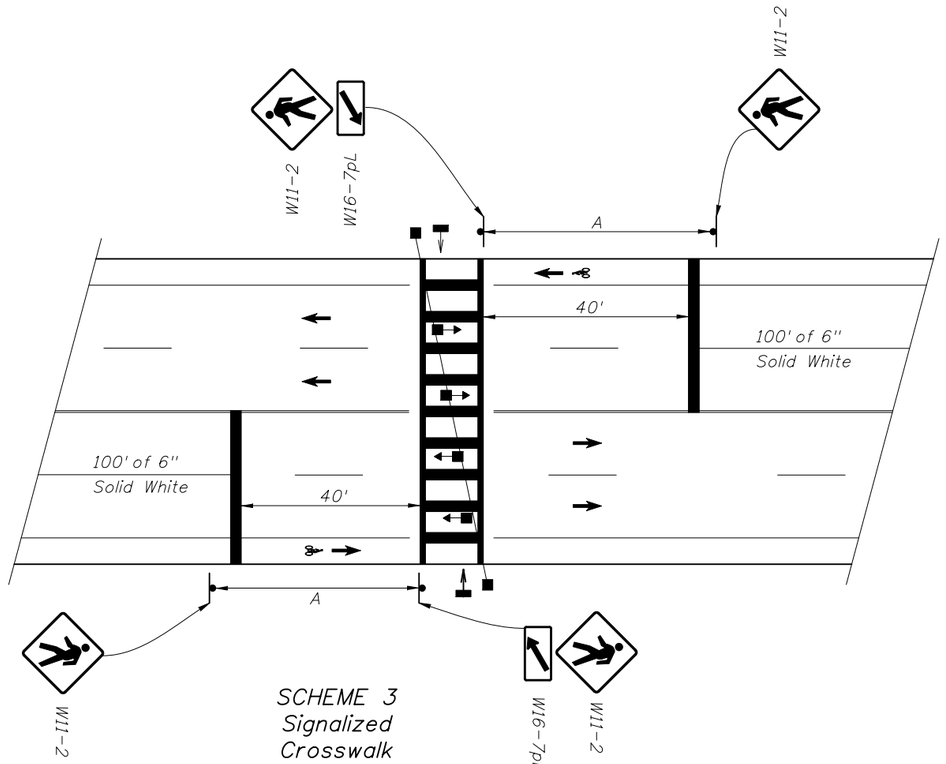

SCHEME 3
Signalized
Crosswalk

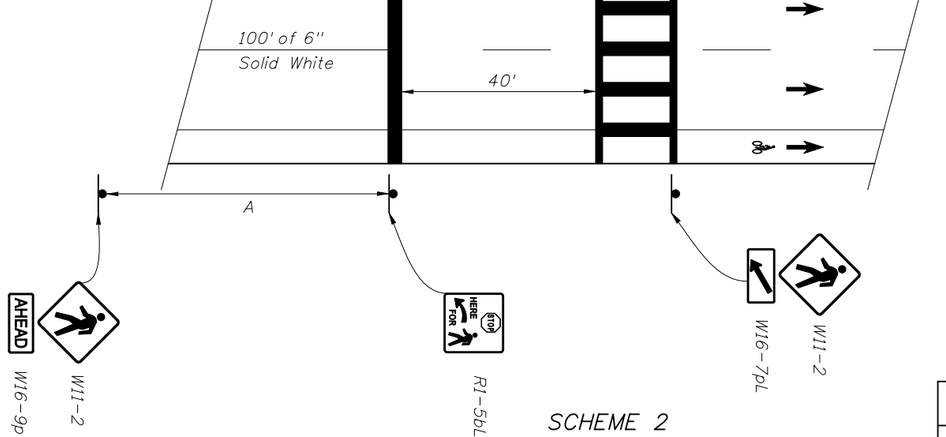

SCHEME 2
Crosswalk
with Stop Signing

APPROACH SPEED MPH	A-SUGGESTED DISTANCE (Ft.)
25 Or Less	200
26 To 35	250
36 To 45	300

1. Plans shall indicate which crosswalk scheme is to be used.
2. The details shown do not depict the signing and markings for multi-lane roadways with divided medians. For these applications, additional signs shall be installed on the median side. Minimum width of Mid-Block Crosswalks is 10'.
3. All mid-block crosswalks shall use special emphasis crosswalk markings.
4. Crosswalk marking should utilize preformed marking materials.

REVISIONS

DATE	BY	DESCRIPTION	DATE	BY	DESCRIPTION
09/28/10	C.H.	Current MUTCD changes added Note 100' of Solid White added to details. Signs rotated 90 degrees. Chart revised and note 3 high changed to special.			

STATE OF FLORIDA DEPARTMENT OF TRANSPORTATION

2010 Interim Design Standard

SPECIAL MARKING AREAS

Interim Date 01/01/11

Sheet No. 10 of 14

Index No. 17346