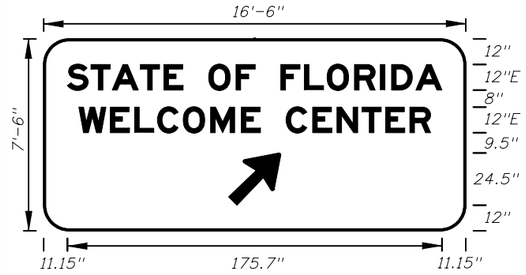

FTP-11-06
16'-6" X 7'-6"
12" Radii 2" Border
12" Series E Legend
Blue Background
White Legend and Border

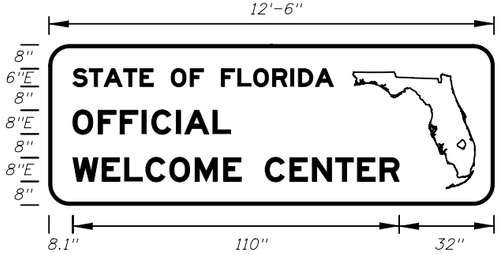

FTP-12-06
12'-6" X 4'-6"
7" Radii 2" Border
6" and 8" Series E Legend
Blue Background
White Legend and Border

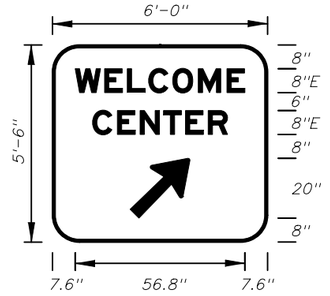

FTP-13-06
6'0" X 5'-6"
9" Radii 2" Border
8" Series E Legend
Blue Background
White Legend and Border

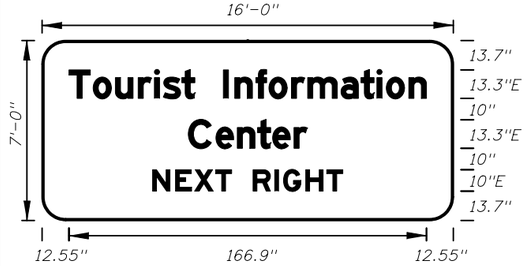

FTP-14-06
16'-0" X 7'-0"
11" Radii 2" Border
13.3 and 10" Series E Legend
Blue Background
White Legend and Border

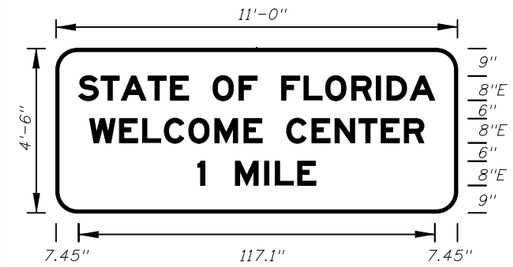

FTP-15A-06
11'-0" X 4'-6"
7" Radii 2" Border
8" Series E Legend
Blue Background
White Legend and Border

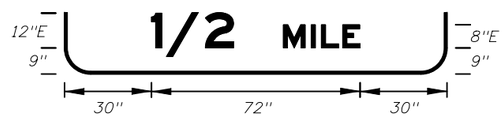

FTP-15B-06
11'-0" X 5'-0"
8" Radii 2" Border
8" and 12" Series E Legend
Blue Background
White Legend and Border

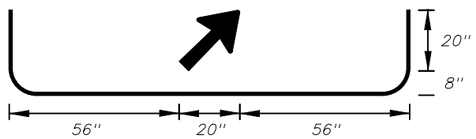

FTP-15C-06
11'-0" X 5'-6"
9" Radii 2" Border
8" Series E Legend
Blue Background
White Legend and Border

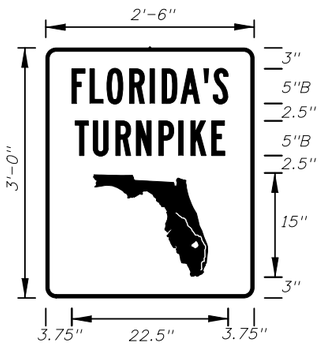

FTP-16-10
2'-6" X 3'-0"
1.5" Radii 3/4" Border
5" Series B Legend
Green Background
White Legend, Border, and Florida Symbol

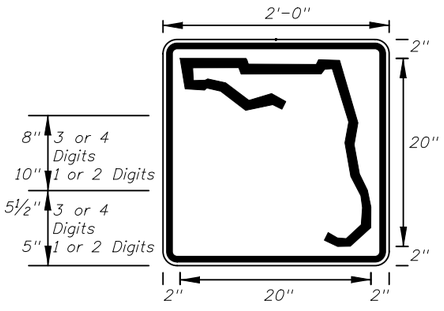

FTP-17-06
2' X 2'
1.13" Radii .0521" Border
White Background
Black Legend and Border

See Sheet 3 of 11
For Additional Details

2010 Interim Design Standard

SPECIAL SIGN DETAILS

Interim Date: 01/01/11
Sheet No.: 2 of 11
Index No.: 17355

REVISIONS

DATE	BY	DESCRIPTION	DATE	BY	DESCRIPTION
08/19/10	C.H.	Sign Detail FTP-16-06 was completely revised details were removed new removed new design was added as shown in FTP-16-10.			

FTP-19-06
1'X 1'-6"
4" Radii 3/8" Border
Top 4" Series D
Bottom 2" Series C
White Background
Green Legend and Border

All Letters

1" Series C
1" Spacing
Between Lines
of Text

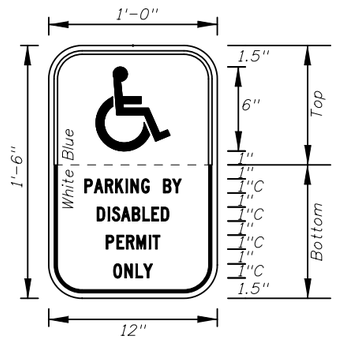

FTP-20-06
1'X 1'-6"
2" Radii 3/8" Border
1" Series C Legend

Color	Top	Bottom
Background	Blue	White
Legend and Border	White	Black

All Letters

1.5" Series C
1" Spacing
Between Lines
of Text

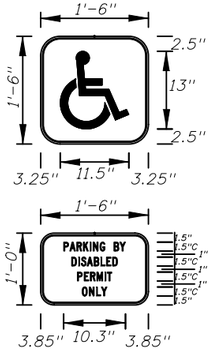

FTP-21-06
1'-6" X 2'-6"
2" Radii 3/8" Border
1.5" Series C Legend

Color	Top	Bottom
Background	Blue	White
Legend and Border	White	Black

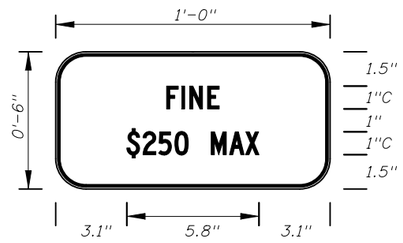

FTP-22-06
1'X 6"
1" Radii 3/8" Border
1" Series C Legend
White Background
Black Legend and Border

Supplemental Panel
for the FTP-20-06
and FTP-21-06 signs

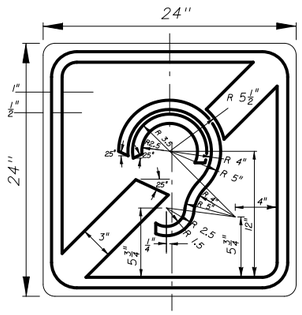

INTERNATIONAL SYMBOL OF
ACCESS FOR HEARING LOSS

FTP-23-06
2'X 2'
1.5" Radii 5/8" Border
Blue Background
White Legend and Border

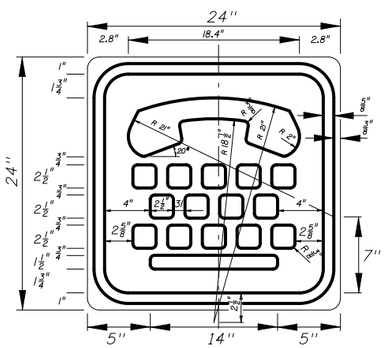

FTP-24-06 INTERNATIONAL TDD SYMBOL
2'X 2'
1.5" Radii 5/8" Border
Blue Background
White Legend and Border

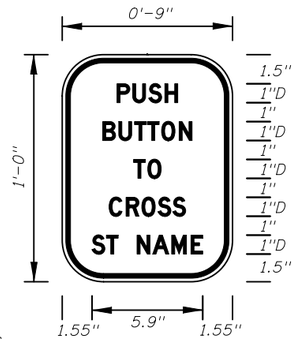

FTP-25-06
9" X 1'-0"
2" Radii 3/8" Border
1" Series D Legend
White Background
Black Legend and Border

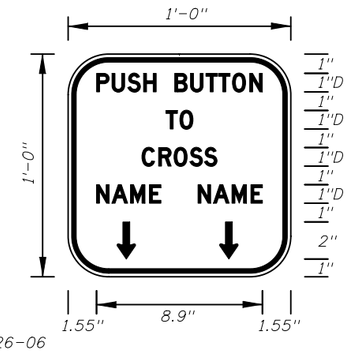

FTP-26-06
1' X 1'
2" Radii 3/8" Border
1" Series D Legend
White Background
Black Legend and Border

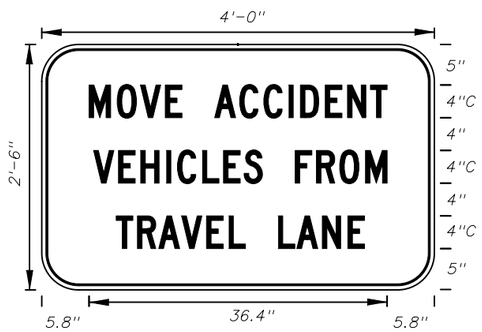

FTP-27-06
4'X 2'-6"
4" Radii 3/4" Border
4" Series C Legend
White Background
Black Legend and Border

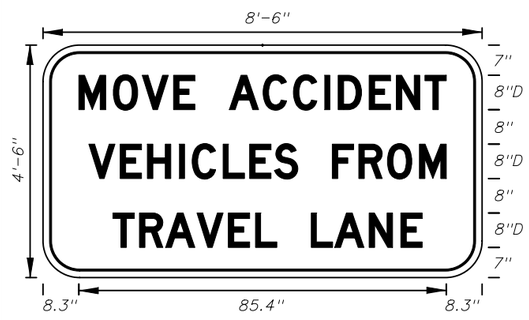

FTP-28-06
8'-6" X 4'-6"
7" Radii 3/4" Border
8" Series D Legend
White Background
Black Legend and Border

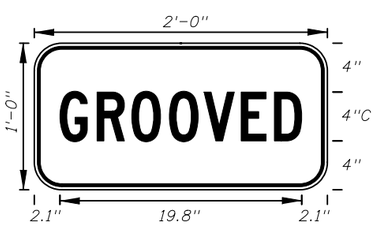

FTP-29-06
2'-0" X 1'-0"
2" Radii 5/8" Border
4" Series C Legend
Yellow Background
Black Legend and Border

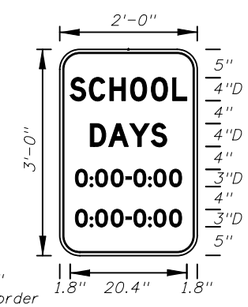

FTP-30-06
2'-0" X 3'-0"
3" Radii 5/8" Border
White Background
Black Legend and Border

Top 4" Series D Legend
Bottom 3" Series C Legend

REVISIONS

DATE	BY	DESCRIPTION	DATE	BY	DESCRIPTION
08/05/10	C.H.	Changed Message on Sign No. FTP-22-06			

2010 Interim Design Standard

SPECIAL SIGN DETAILS

Interim Date 01/01/11

Sheet No. 4 of 11

Index No. 17355

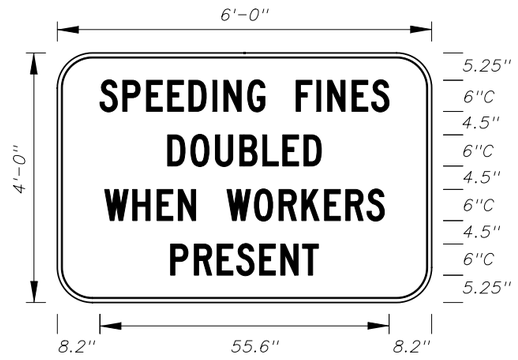

MOT-13-06 Freeway Sign
6'X 4'
6" Radii ¾" Border

6" Series C Legend
White Background
Black Legend and Border

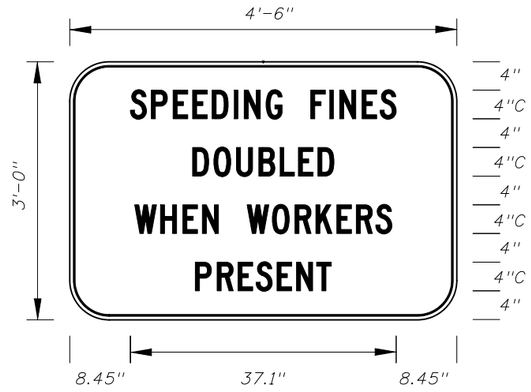

MOT-14-06 Arterial Sign
4'-6" X 3'
5" Radii ¾" Border

4" Series C Legend
White Background
Black Legend and Border

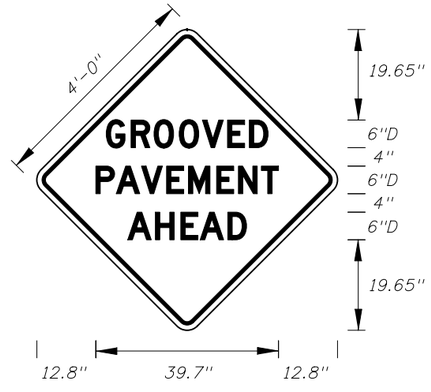

MOT-15-06
4'X 4'
2" Radii ¾" Border

6" Series D Legend
Orange Background
Black Legend and Border

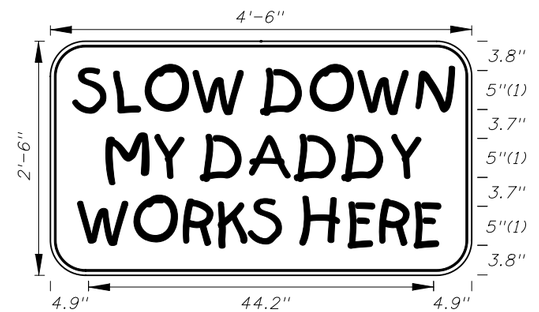

MOT-16-06
4'-6" X 2'-6"
4" Radii ¾" Border

5" Kids Series Legend
Orange Background
Black Legend and Border

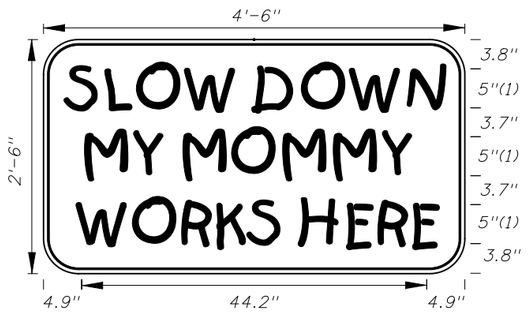

MOT-17-06
4'-6" X 2'-6"
4" Radii ¾" Border

5" Kids Series Legend
Orange Background
Black Legend and Border

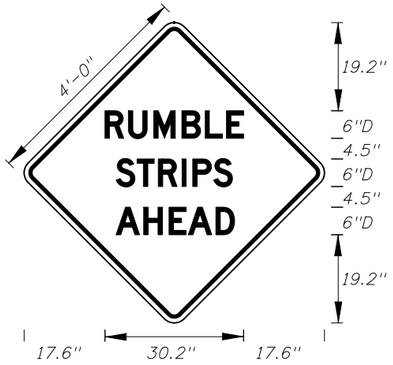

MOT-18-10
4'X 4'
2" Radii ¾" Border

6" Series D Legend
Orange Background
Black Legend and Border

REVISIONS					
DATE	BY	DESCRIPTION	DATE	BY	DESCRIPTION
01/01/11	CA	Added sign MOT-18-10, RUMBLE STRIPS AHEAD.			

STATE OF FLORIDA DEPARTMENT OF TRANSPORTATION

2010 Interim Design Standard

SPECIAL SIGN DETAILS

Interim Date 01/01/11

Sheet No. 11 of 11

Index No. 17355