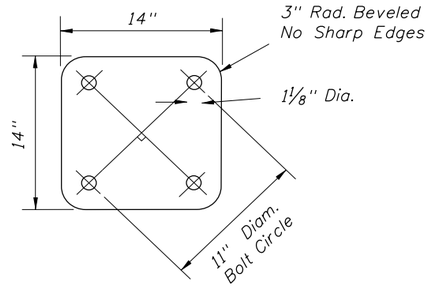

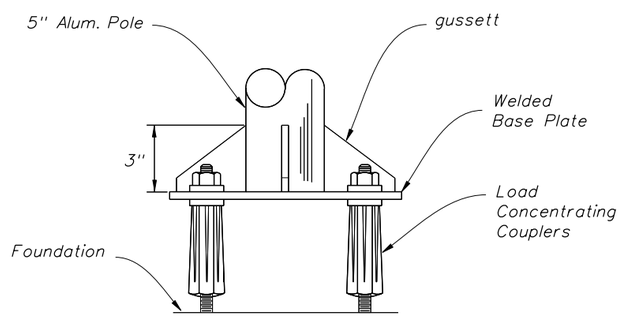

BASE PLATE & BOLT PATTERN

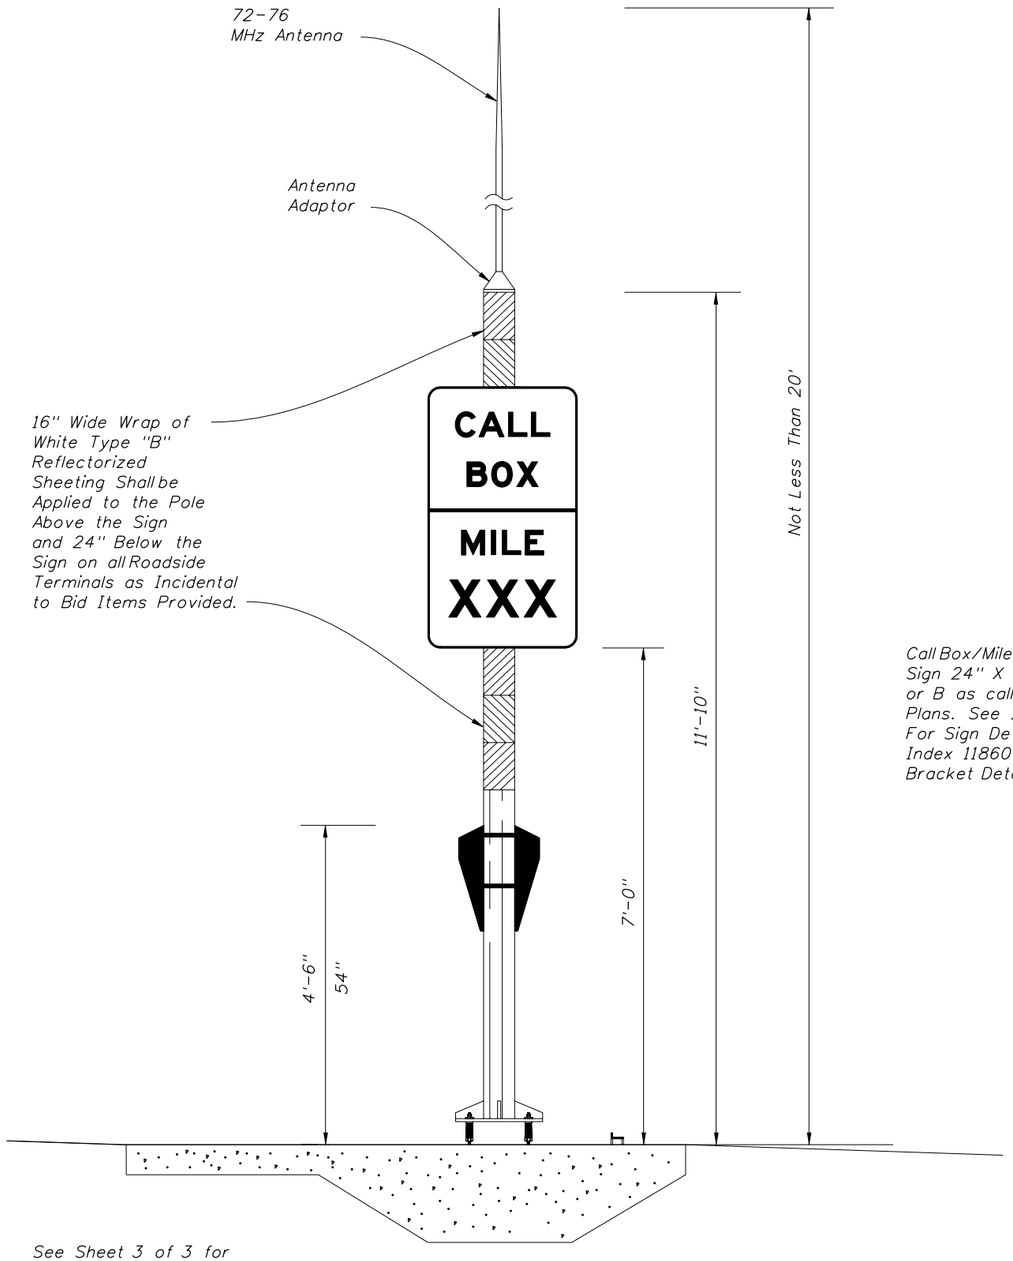

See Sheet 3 of 3 for
Concrete Pad Details.

TYPICAL MOTORIST AID CALL BOX TERMINAL

Call Box/Mile Marker
Sign 24" X 42". Sign A
or B as called for in
Plans. See Index 17355
For Sign Details and
Index 11860 for Sign
Bracket Details.

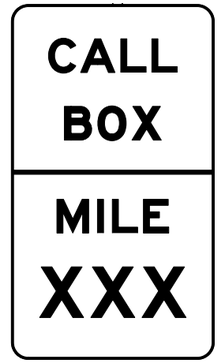

FTP-63-06

SIGN A

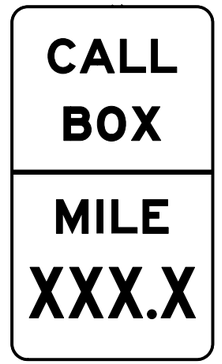

FTP-64-06

SIGN B

REVISIONS					
DATE	BY	DESCRIPTION	DATE	BY	DESCRIPTION
05/07/10	C.H.	Type ** deleted form Call Box / Mile Marker note.			

2010 Interim Design Standard

MOTORIST AID CALL BOX

Interim Date	Sheet No.
07/01/10	1 of 3
Index No.	
17600	