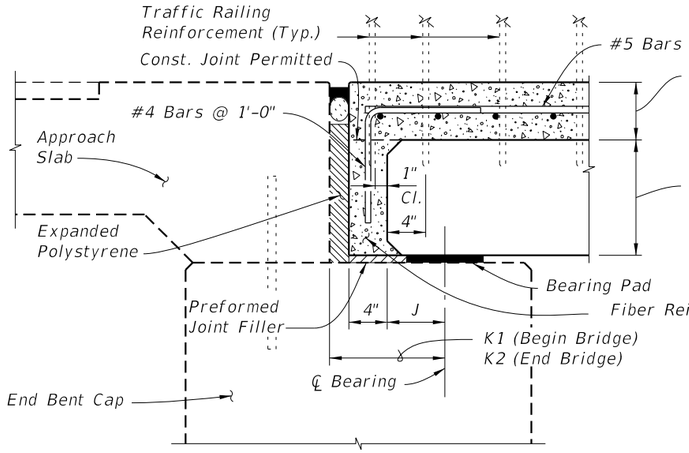

JOINT DETAIL AT
BEGIN/END BRIDGE

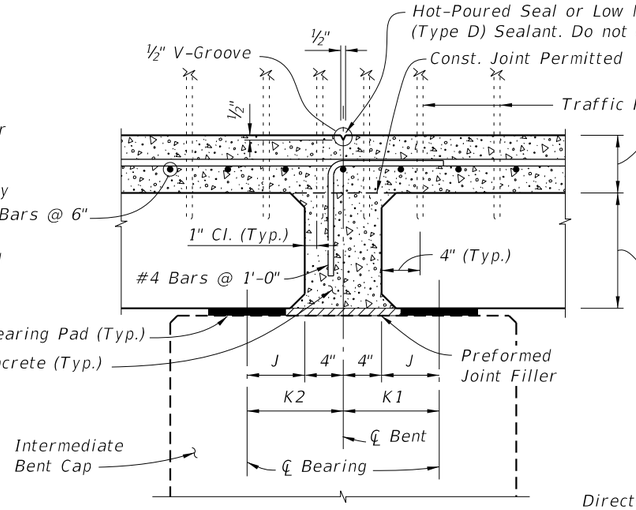

JOINT DETAIL AT
INTERMEDIATE BENTS ON CONTINUOUS UNITS

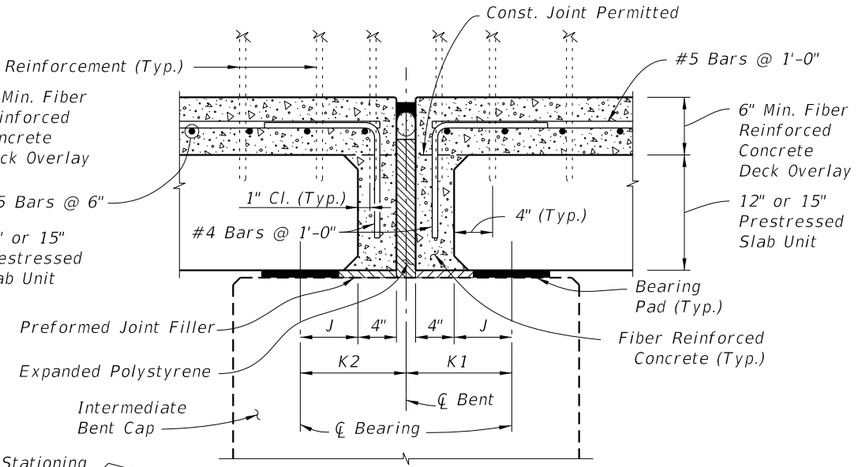

JOINT DETAIL AT
EXPANSION INTERMEDIATE BENTS

Direction of Stationing

NOTE:
Deck overlay reinforcing is shown at nominal spacing. See Structures Plans for actual spacing and orientation on skewed bridges.

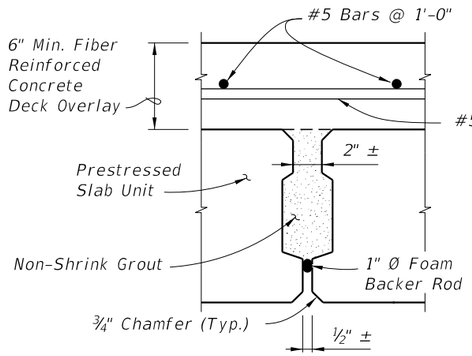

KEYWAY DETAIL

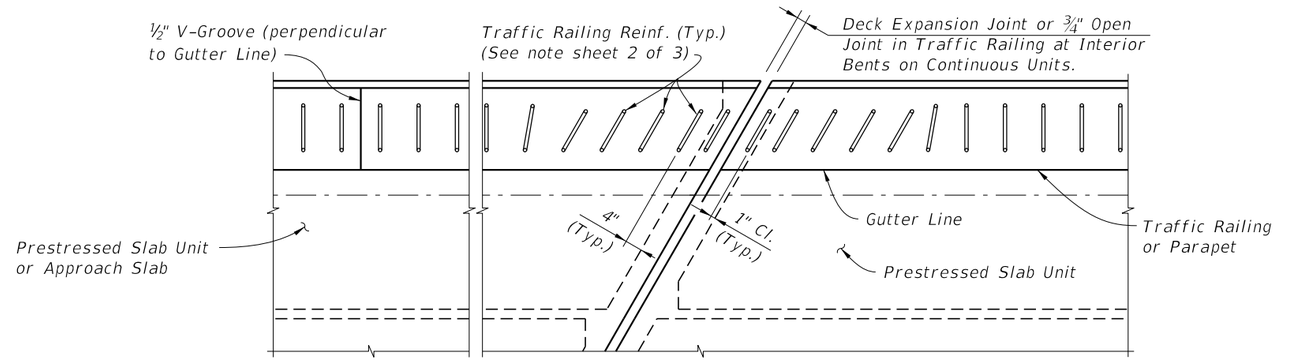

PARTIAL PLAN VIEW OF JOINTS ON SKEWED BRIDGES
(EXPANSION JOINT SHOWN, INTERMEDIATE JOINT SIMILAR)

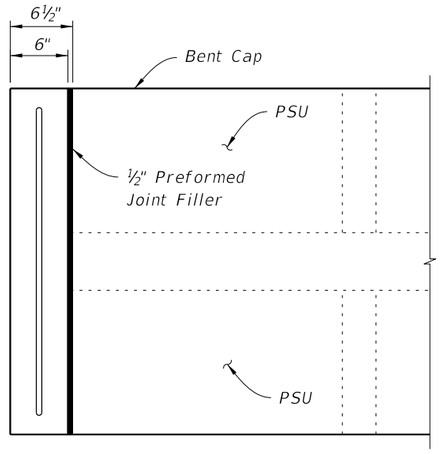

PARTIAL PLAN

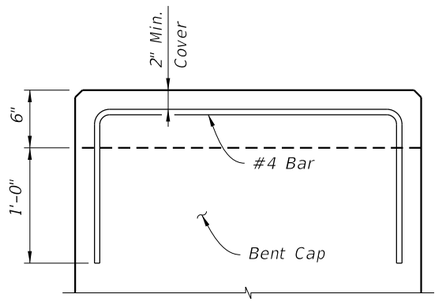

END VIEW

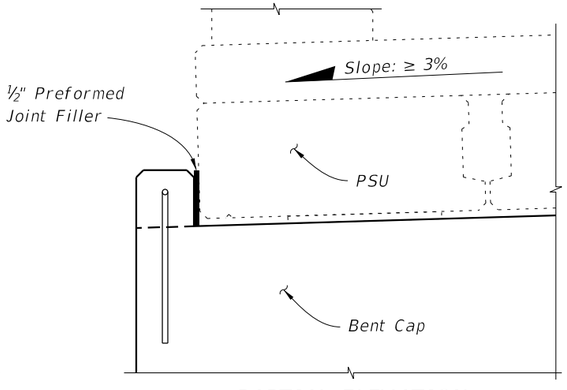

PARTIAL ELEVATION

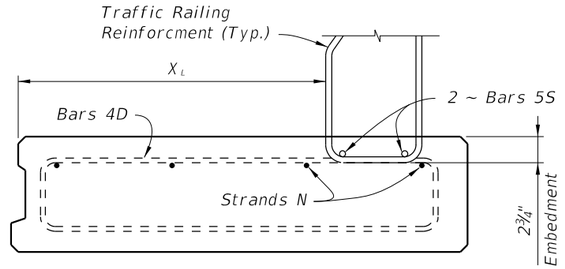

TRAFFIC RAILING REINFORCMENT
EMBEDMENT DETAIL
(Bars 5V Shown, Bars 5T, 5X & 5W Similar)

KEEPER BLOCK DETAILS

Use keeper blocks on low end of bent caps when cross slope is ≥ 3%.

REVISIONS

DATE	BY	DESCRIPTION	DATE	BY	DESCRIPTION
01/01/10	TJB	New Design Standard			
07/01/10	SJN	Added "Fiber Reinforced Concrete" to Deck Overlay.			

STATE OF FLORIDA DEPARTMENT OF TRANSPORTATION

2010 Interim Design Standard

PRESTRESSED SLAB UNITS DETAILS AND NOTES

Interim Date 07/01/10

Sheet No. 3 of 3

Index No. 20350