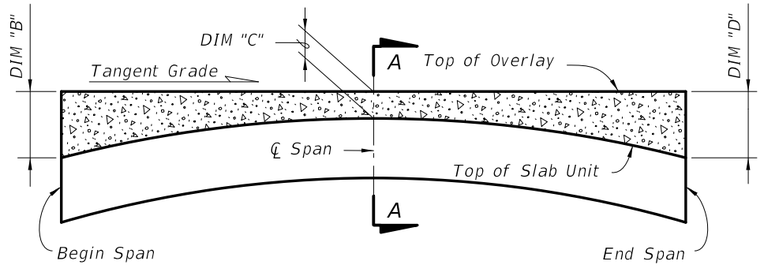

OVERLAY DIAGRAM FOR TANGENT SPANS
(ALONG ℄ SLAB UNIT) (CASE 1)

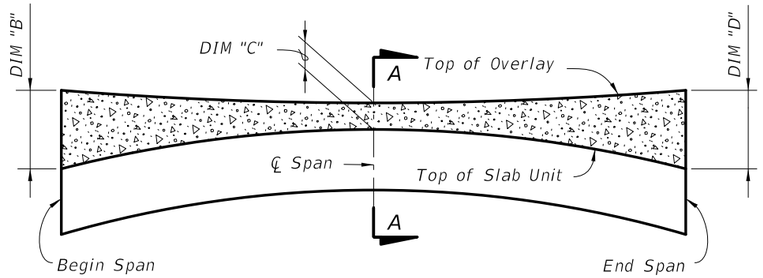

OVERLAY DIAGRAM FOR SAG VERTICAL CURVE SPANS
- CONTROL AT ℄ SPAN
(ALONG ℄ SLAB UNIT) (CASE 2)

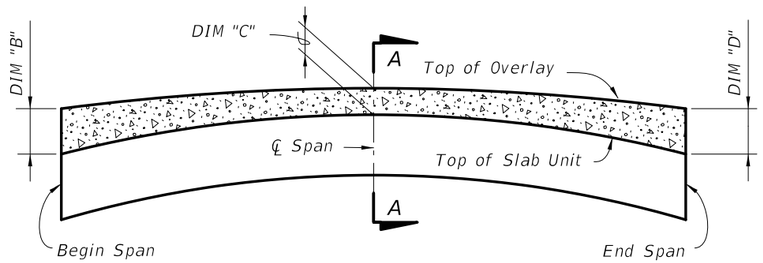

OVERLAY DIAGRAM FOR CREST VERTICAL CURVE SPANS
- CONTROL AT ℄ SPAN
(ALONG ℄ SLAB UNIT) (CASE 3)

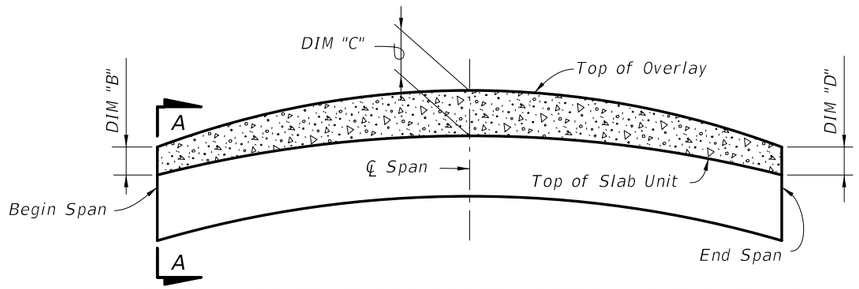

OVERLAY DIAGRAM FOR CREST VERTICAL CURVE SPANS
- CONTROL AT BEGIN OR END SPAN
(ALONG ℄ SLAB UNIT) (CASE 4)

PRESTRESSED SLAB UNIT CAMBER AND OVERLAY NOTES:

The overlay values given in the table are based on theoretical unit cambers. The Contractor shall monitor unit cambers for the purpose of predicting camber values at the time of the deck pour. If the predicted cambers based on field measurements differ more than ± ½" from the theoretical "Net Unit Camber @ 120 Days" shown in the table, propose modifed overlay dimensions as required and submit to the Engineer for approval a minimum of 21 days prior to casting overlay concrete.

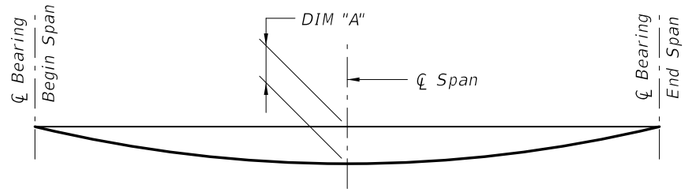

DEAD LOAD DEFLECTION DIAGRAM

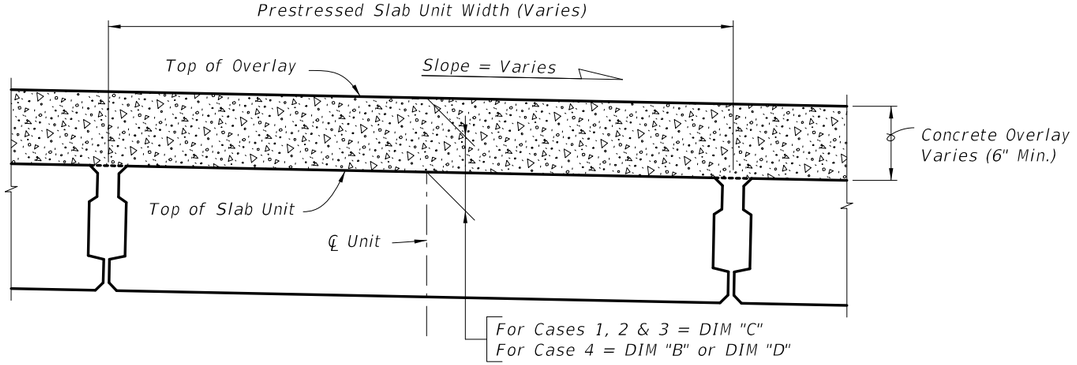

SECTION A-A
OVERLAY ON SLAB UNITS

NOTE:
Work this Index with the Overlay and Deflection Data Table for Prestressed Slab Units in Structures Plans.

REVISIONS

DATE	BY	DESCRIPTION	DATE	BY	DESCRIPTION
01/01/10	GJM	New Design Standard.			
01/01/11	GJM	Deleted "INSTRUCTION TO DESIGNERS" note. Added SECTION A-A location to BUILD-UP DIAGRAMS; Changed note at ℄ Slab in SECTION A-A.			

STATE OF FLORIDA DEPARTMENT OF TRANSPORTATION

2010 Interim Design Standard

OVERLAY & DEFLECTION DATA FOR PRESTRESSED SLAB UNITS

Interim Date 01/01/11

Sheet No. 1 of 1

Index No. 20399