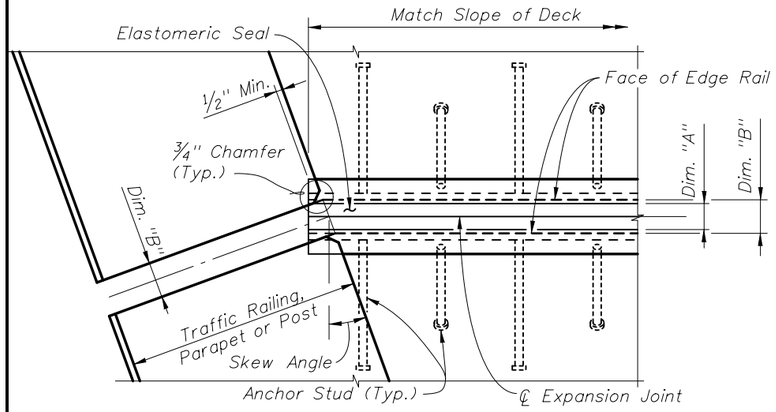

PARTIAL PLAN VIEW OF SKEWED JOINTS

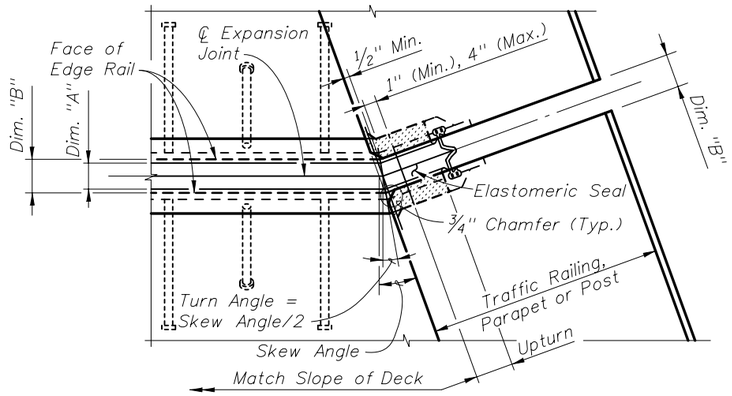

PARTIAL PLAN VIEW OF JOINTS SKEWED GREATER THAN 6°

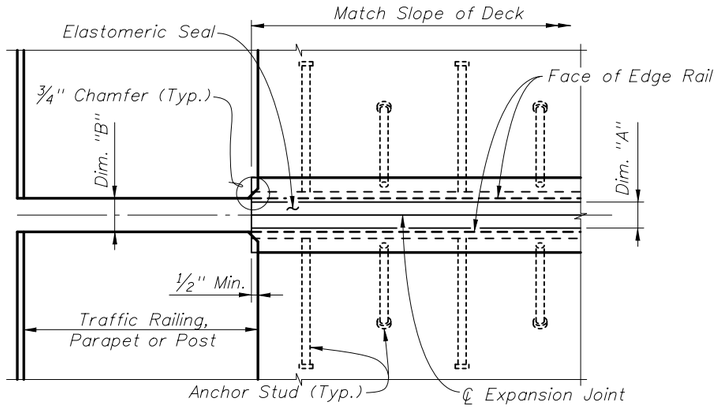

PARTIAL PLAN VIEW OF NONSKEWED JOINTS

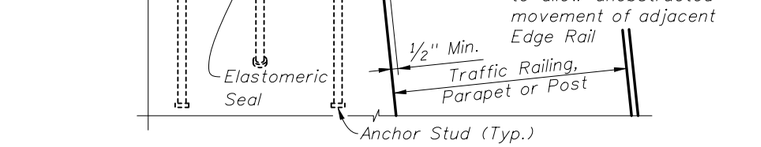

PARTIAL PLAN VIEW OF NONSKEWED JOINTS & JOINTS SKEWED 6° OR LESS

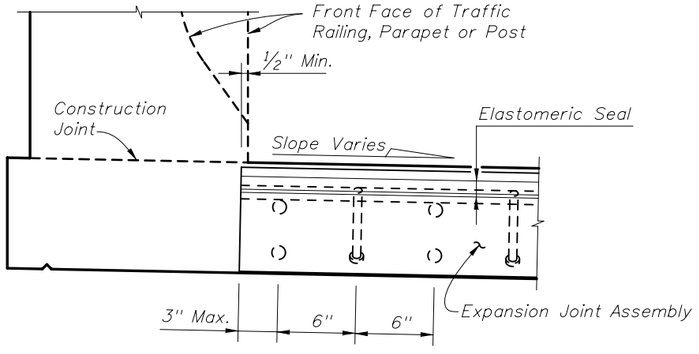

PARTIAL SECTION ALONG ℄ JOINT

JOINT TREATMENT AT HIGH SIDE OF DECK WITH SLOPE ≥ 2%

(Sidewalk Cover Plate where applicable not shown for clarity)

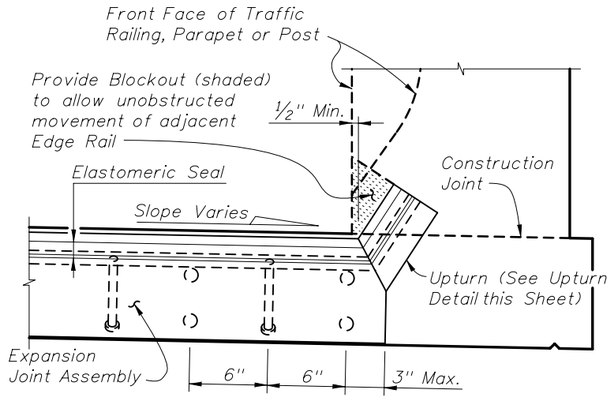

PARTIAL SECTION ALONG ℄ JOINT

JOINT TREATMENT AT LOW SIDE OF DECK & HIGH SIDE OF DECK WITH SLOPE < 2%

(Sidewalk Cover Plate where applicable not shown for clarity)

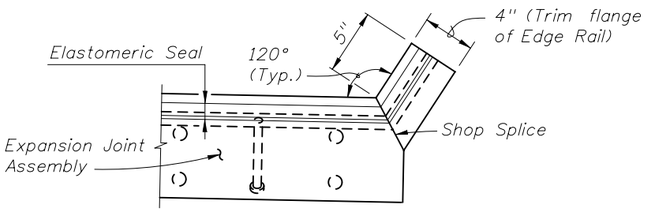

UPTURN DETAIL
(TYPICAL AT TRAFFIC BARRIERS AND PARAPETS)

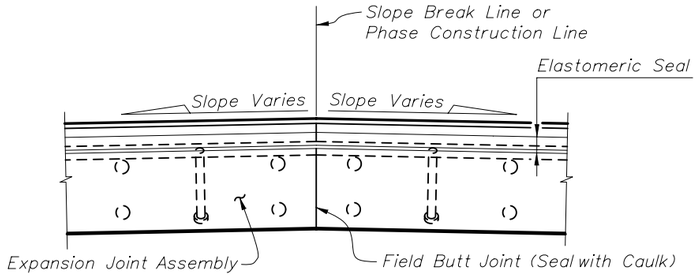

PARTIAL SECTION ALONG ℄ JOINT AT FIELD BUTT JOINT LOCATION
(CROWNED DECK OR SLAB SHOWN)

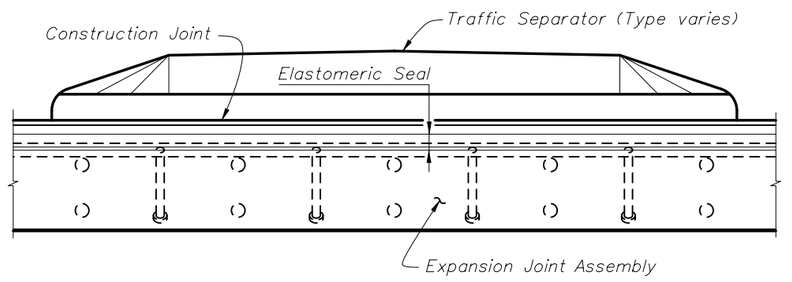

PARTIAL SECTION ALONG ℄ JOINT THRU TRAFFIC SEPARATOR

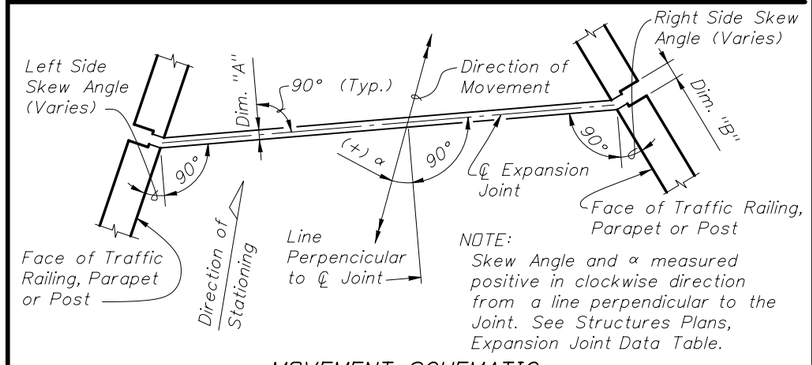

MOVEMENT SCHEMATIC

REVISIONS

DATE	BY	DESCRIPTION	DATE	BY	DESCRIPTION
01/01/10	SJN	Changed MOVEMENT SCHEMATIC detail .			

2010 Interim Design Standard

STRIP SEAL EXPANSION JOINT

Interim Date	Sheet No.
01/01/10	2 of 3

Index No. 21100