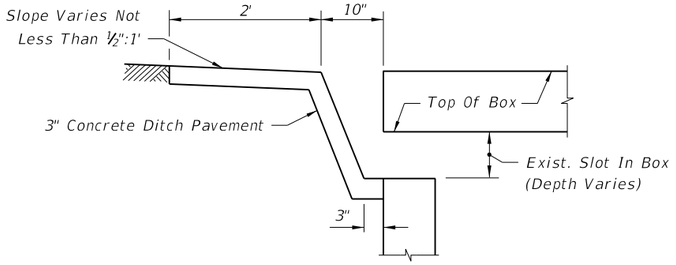

LONGITUDINAL SECTION

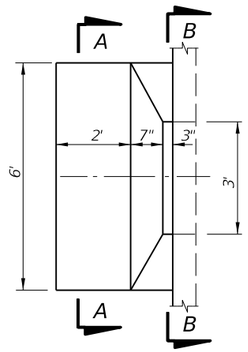

PLAN

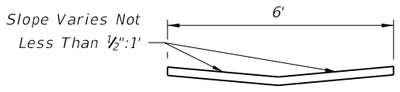

SECTION AA

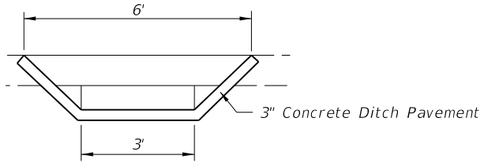

SECTION BB

SAFETY MODIFICATION FOR INLETS IN BOX CULVERTS

6/28/2012 9:36:57 AM rd960rh C:\d\projects\standards\roadway\00200-s\00293-01.dgn

LAST REVISION	REVISION	DESCRIPTION:		FDOT DESIGN STANDARDS 2013	SAFETY MODIFICATIONS FOR INLETS IN BOX CULVERTS	INDEX NO.	SHEET NO.
07/01/07						293	1