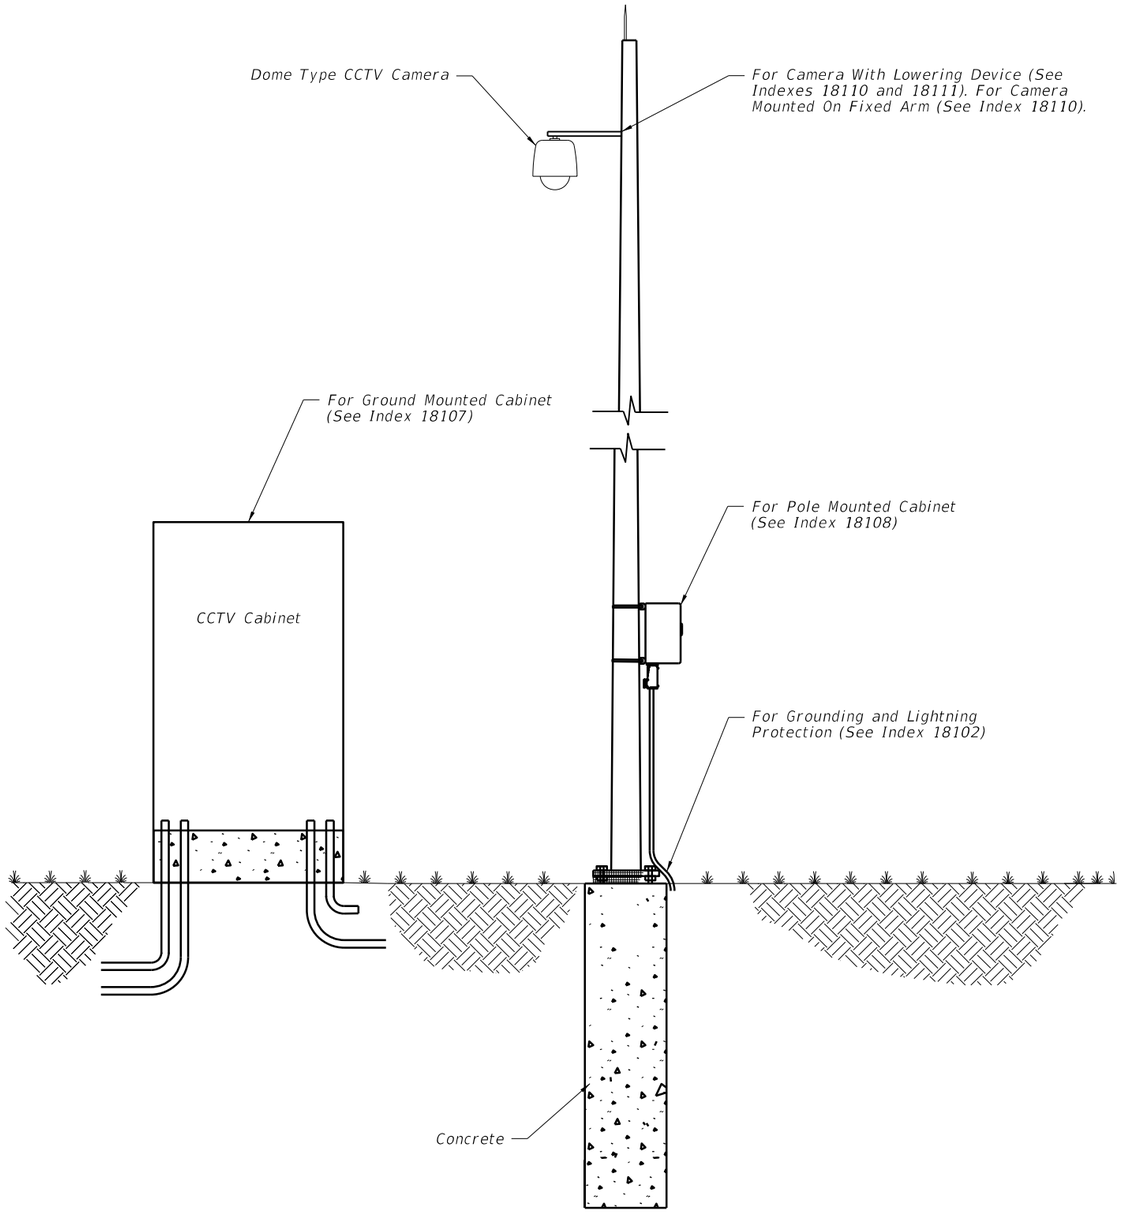

STEEL POLE

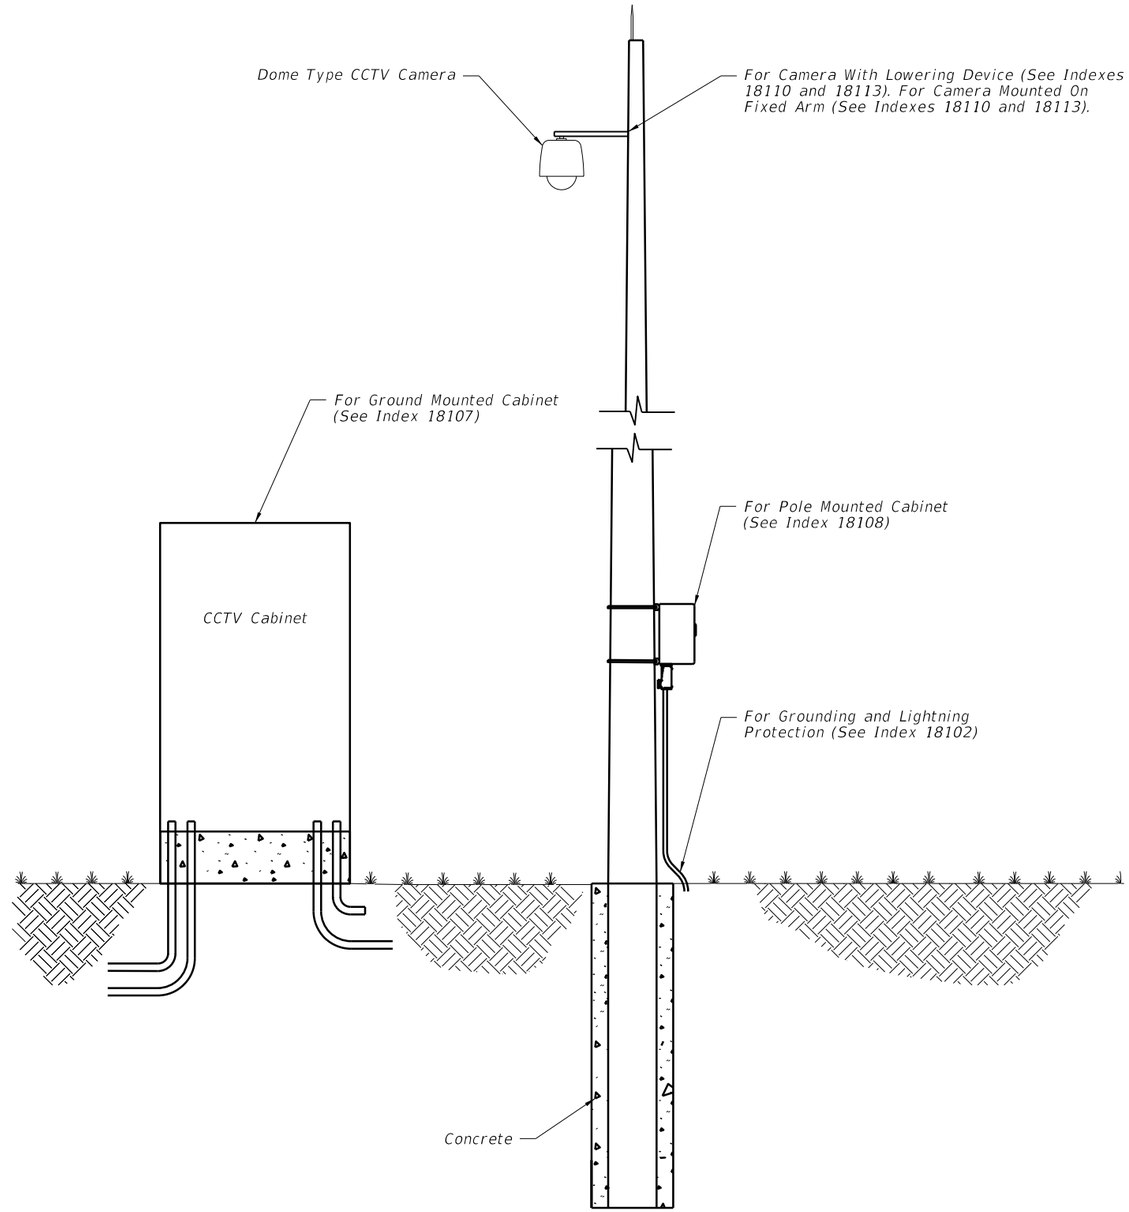

CONCRETE POLE

C:\d\projects\standards\fls\18000-s\18101-01.dgn
rd960rh
12:41:04 PM
6/28/2012

LAST REVISION	REVISION	DESCRIPTION:			INDEX NO.	SHEET NO.
01/01/10			FDOT DESIGN STANDARDS 2013	TYPICAL CCTV SITE	18101	1