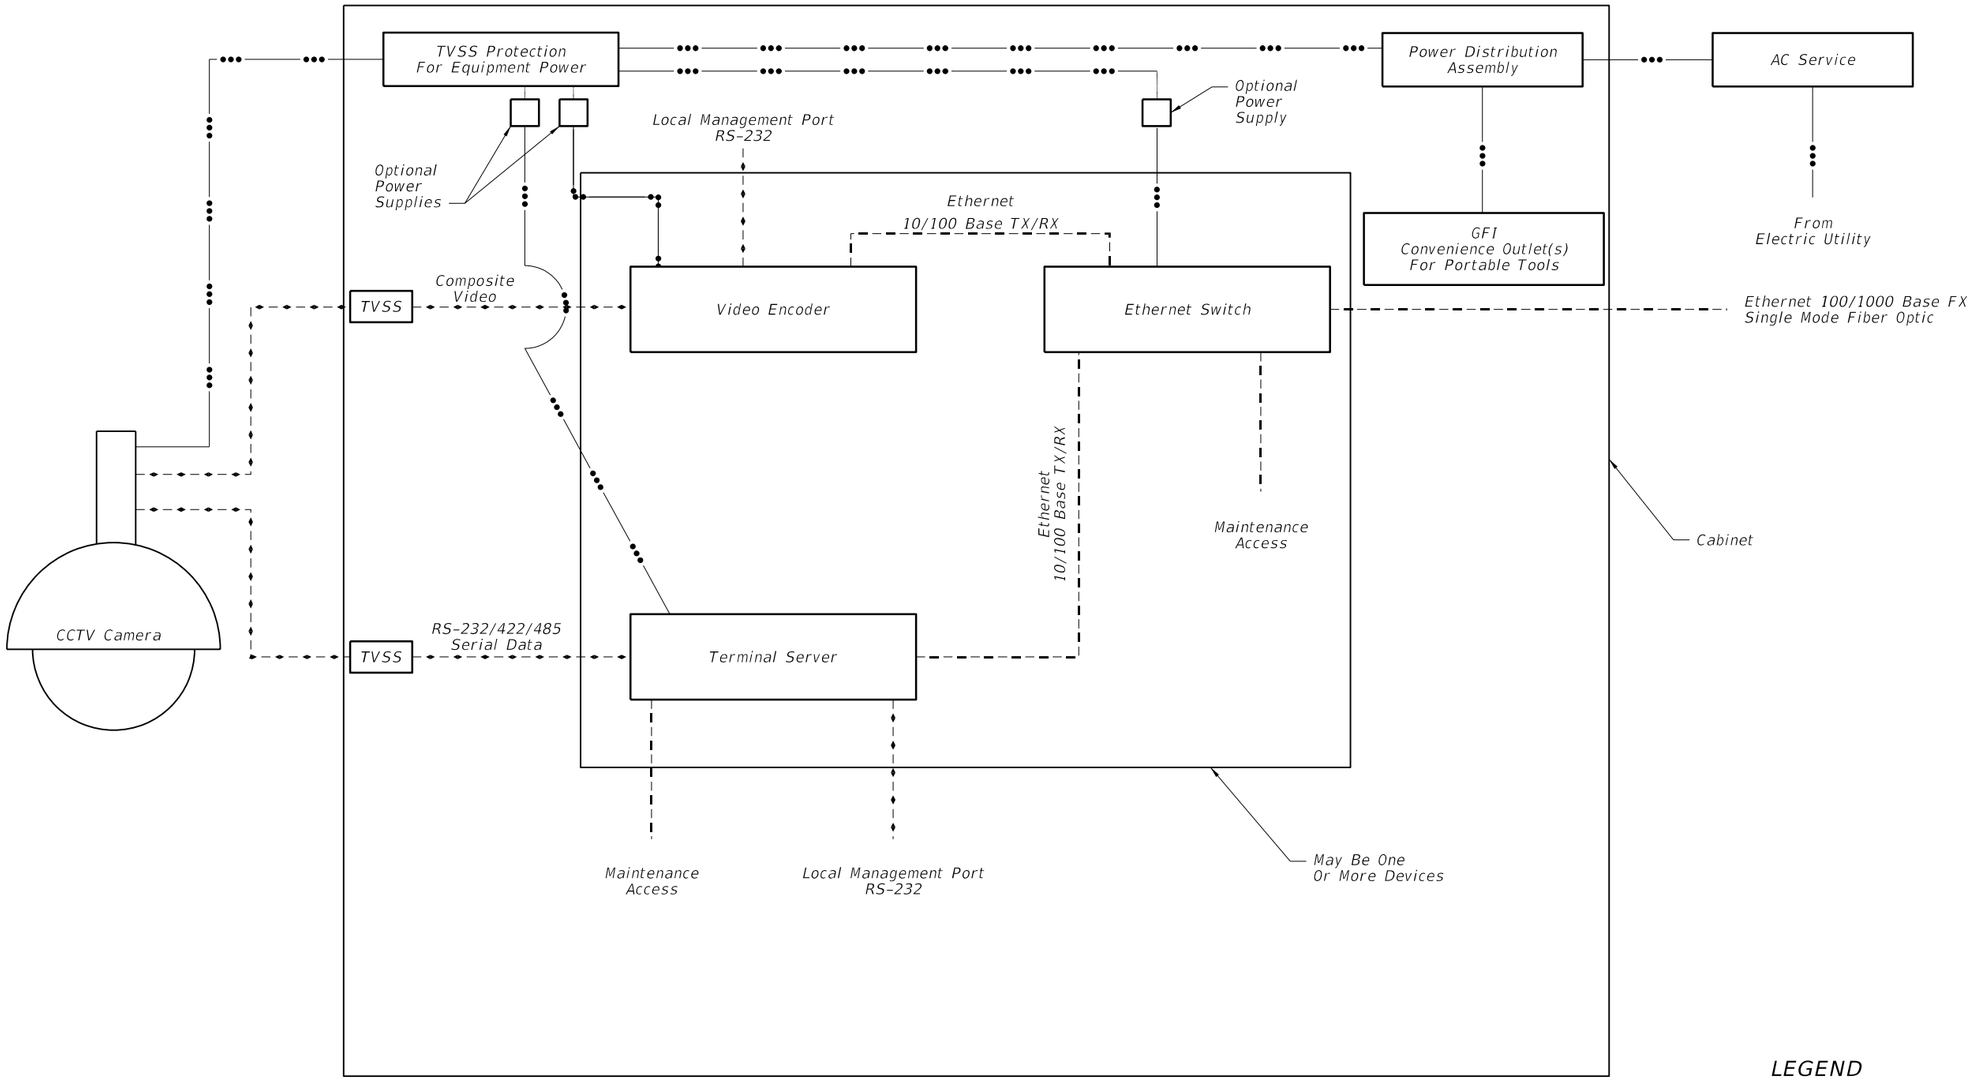

LEGEND

Data

Ethernet

Power

TVSS — Transient Voltage Surge Suppressor

LAST REVISION	REVISION	DESCRIPTION:			INDEX NO.	SHEET NO.
07/01/07			FDOT DESIGN STANDARDS 2013	CCTV BLOCK DIAGRAM	18105	1

6/28/2012 12:42:14 PM rd960rh C:\d\projects\standards\its\18000-s\18105-01.dgn