

Cove Road PD&E Study from SR 76 (Kanner Hwy.) to SR 5/US 1

COVE ROAD

From State Road (SR) 76/Kanner Highway
to SR 5/US-1
Martin County, Florida

Project Development & Environment (PD&E) Study

FPID Number: 441700-1 ETDM Number: 14479



Segment 2 Alternative 2C




SCALE: 1"= 100'

0 50 100 Feet

Begin Segment 2

End Study

- Legend**
- Proposed Right of Way
 - Existing Right of Way
 - Property Line
 - Proposed Pavement
 - Proposed Shared Use Path/Sidewalk
 - Surface Water
 - Wetlands
 - Existing Cross Drain Pipe
 - Existing Traffic Signal

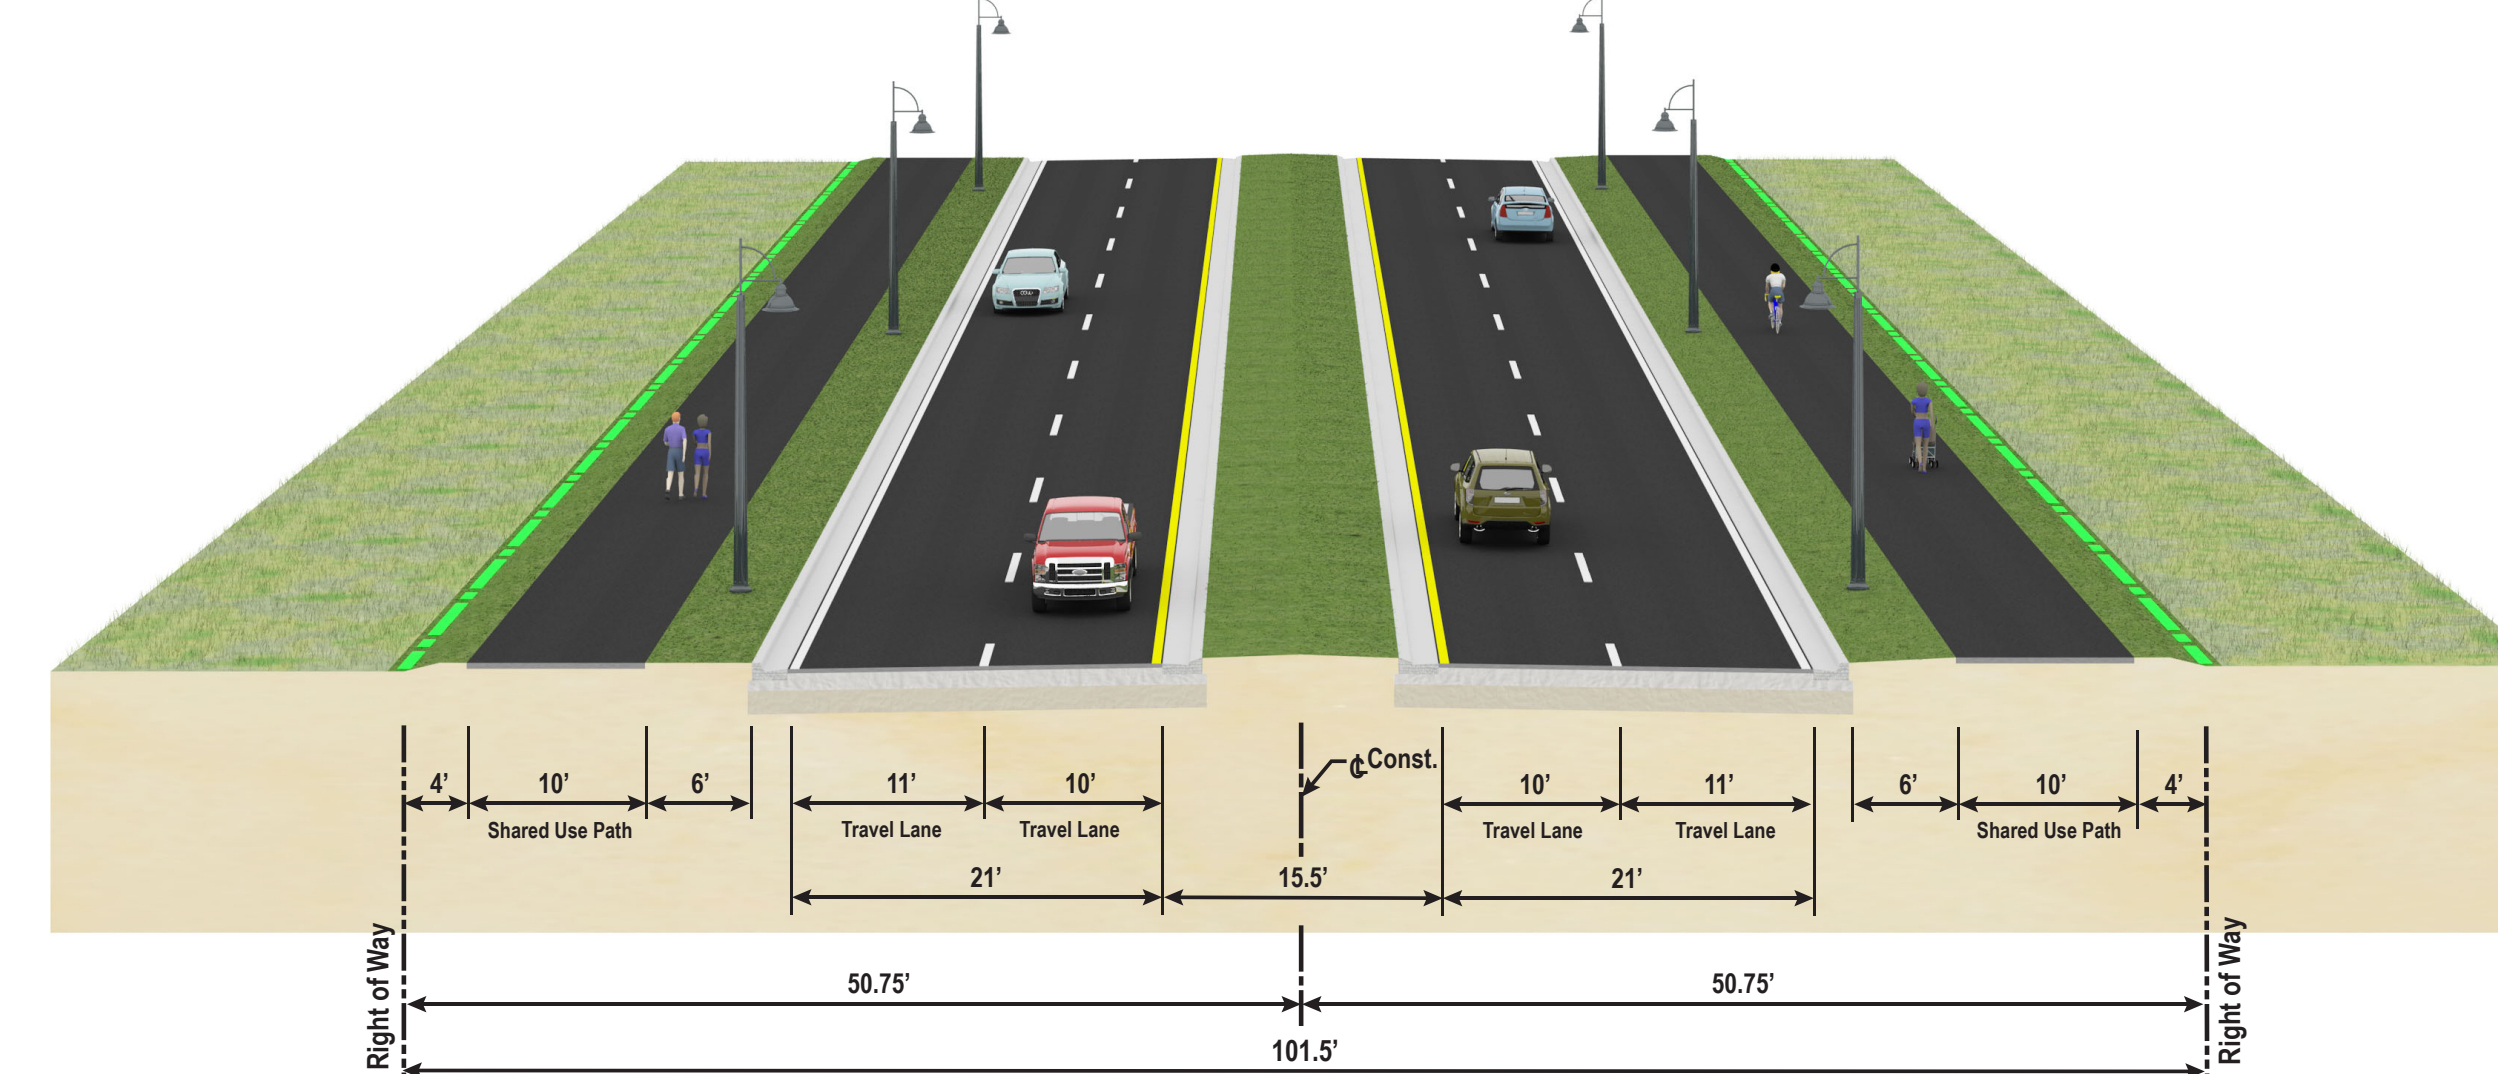

Typical Section - Segment 2 Alternative 2C from Avalon Drive to SR 5/US 1 (Federal Hwy.)