CR 713/SW High Meadow Ave PD&E Study
From I-95 to CR 714/SW Martin Hwy
Financial Project ID Number: 441699-1-22-02 | ETDM Number: 14501

Alternative Concept A

FDOT

FLORIDA'S TURNPIKE

Swallowtail Way

Highlands Reserve

Begin Project

SW Baneberry Dr

SW High Meadow Ave

Typical Section Alternative A

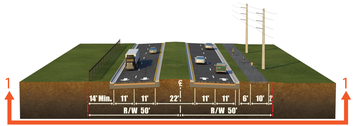

Hammock Creek

SW Golden Bear Way

Palm City Business Park

2
2

Typical Section Alternative D

Palm Pike

Palm Pike Crossing

Intersection Concept Alternative 2

Intersection Concept Alternative 1

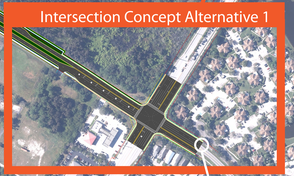

Legend

- Pavement Asphalt
- Sidewalk / Shared-Use Path
- Grass
- Existing Limited Access Right of Way
- Existing Right of Way
- Proposed Right of Way

SW Berry Ave

Estates of Hammock Creek

Hammock Creek

Daniorth Creek

SW Horseshoe Trail

SW Martin Hwy

End Project

Orchid Bay

CR 713/SW High Meadow Ave PD&E Study
From I-95 to CR 714/SW Martin Hwy
Financial Project ID Number: 441699-1-22-02 | ETDM Number: 14501

Alternative Concept B

FDOT

FLORIDA'S TURNPIKE

Swallowtail Way

Highlands Reserve

Begin Project

SW Baneberry Dr

SW High Meadow Ave

Typical Section Alternative B

Hammock Creek

SW Golden Bear Way

Palm City Business Park

2

2

Typical Section Alternative D

Palm Pike

Palm Pike Crossing

Intersection Concept Alternative 2

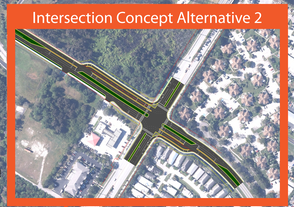

Intersection Concept Alternative 1

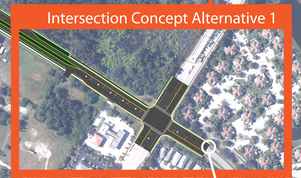

Legend

- Pavement Asphalt
- Sidewalk / Shared-Use Path
- Grass
- Existing Limited Access Right of Way
- Existing Right of Way
- Proposed Right of Way

SW Berry Ave

Estates of Hammock Creek

Hammock Creek

SW Horseshoe Trail

Danforth Creek

SW Martin Hwy

End Project

Orchid Bay

CR 713/SW High Meadow Ave PD&E Study
From I-95 to CR 714/SW Martin Hwy
Financial Project ID Number: 441699-1-22-02 | ETDM Number: 14501

Alternative Concept C

FDOT

FLORIDA'S TURNPIKE

Swallowtail Way

Highlands Reserve

Begin Project

SW Baneberry Dr

SW High Meadow Ave

Typical Section Alternative C

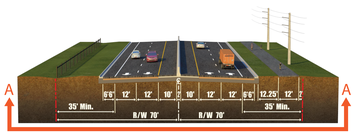

Hammock Creek

SW Golden Bear Way

Palm City Business Park

Typical Section Alternative D

Palm Pike

Palm Pike Crossing

Intersection Concept Alternative 2

Intersection Concept Alternative 1

Legend

- Pavement Asphalt
- Sidewalk / Shared-Use Path
- Median
- Existing Limited Access Right of Way
- Existing Right of Way
- Proposed Right of Way

SW Berry Ave

Estates of Hammock Creek

Orchid Bay

Hammock Creek

SW Horseshoe Trail

Danforth Creek

SW Martin Hwy

End Project