TYPICAL PROFILES FOR TENDONS WITH FLEXIBLE FILLER

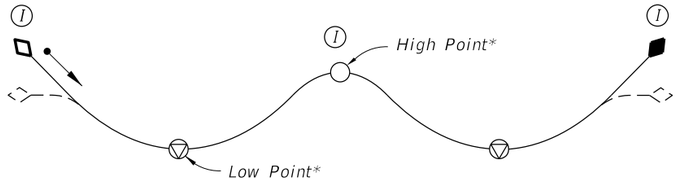

Profile F1
(2 Span Profile shown; Profiles for 3 or more Spans similar)

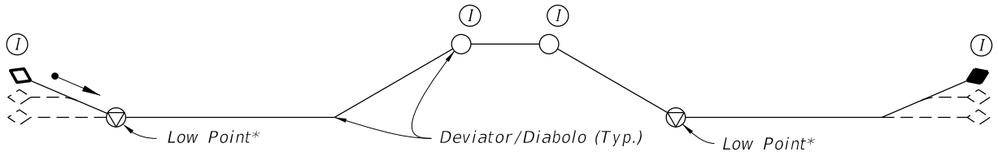

Profile F2
(2 Span Profile shown; Profiles for 3 or more Spans similar)

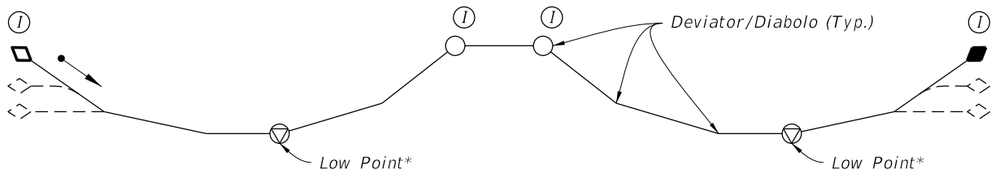

Profile F3
(2 Span Profile shown; Profiles for 3 or more Spans similar)

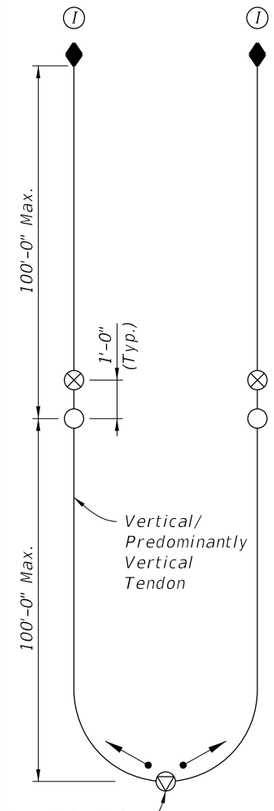

Profile F8

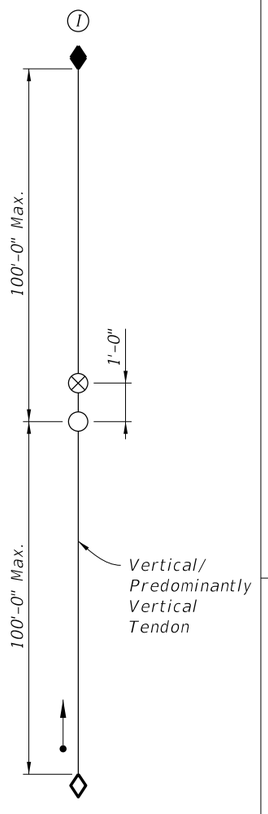

Profile F9

LEGEND:

- Strand, Wire or Bar Tendon
- Anchorage with Filler Inlet at lower end of Tendon
- Anchorage with Filler Outlet at higher end of Tendon
- Alternate tendon profile immediately adjacent to Anchorage
- Supplementary Filler Inlet
- Filler Port / Outlet
- Drain (See Specifications Section 462 for additional Drain location requirements)
- Direction of Filler Flow
- I Inspection Location

* Adjust location to coincide with the true high or low point(s) of the tendon.

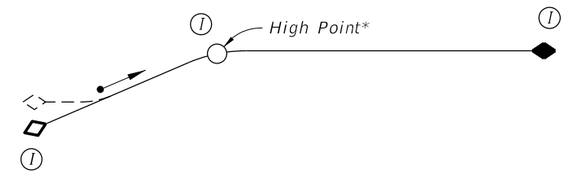

Profile F12

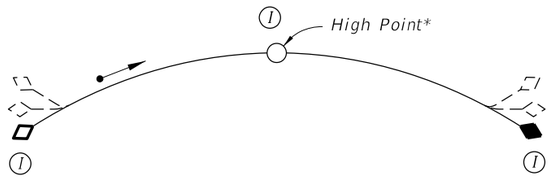

Profile F4

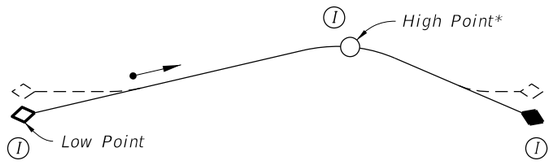

Profile F6

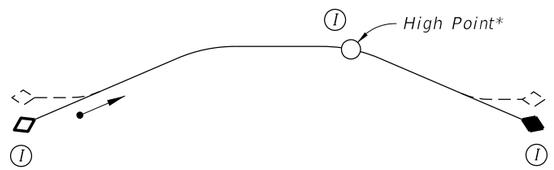

Profile F10

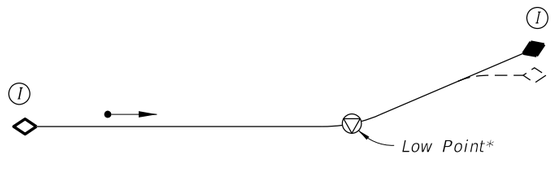

Profile F13

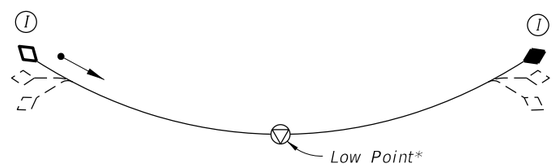

Profile F5

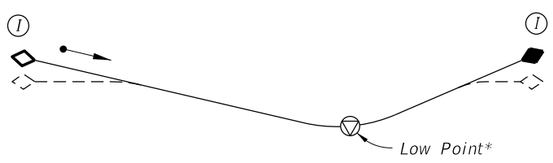

Profile F7

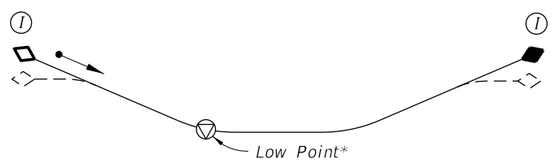

Profile F11

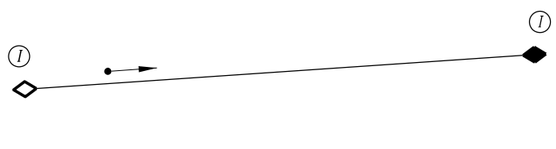

Profile F14

10/23/2018 12:54:31 PM

LAST REVISION	REVISION	DESCRIPTION:	FDOT	FY 2019-20 STANDARD PLANS	POST-TENSIONING TENDON PROFILES	INDEX	SHEET
11/01/16						462-001	1 of 2

TYPICAL PROFILES FOR TENDONS WITH GROUT FILLER

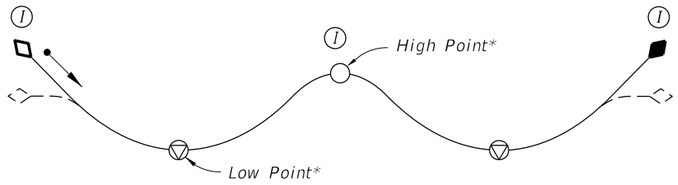

Profile G1

(2 Span Profile shown; Profiles for 3 or more Spans similar)

Profile G2

(Profile for Single Cell Box shown; Profiles for Multiple Cell Boxes similar)

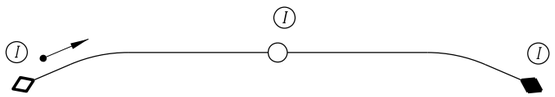

Profile G3

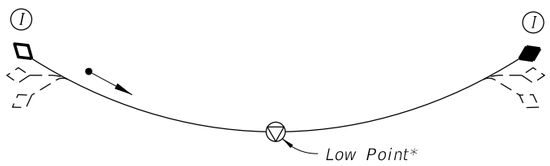

Profile G4

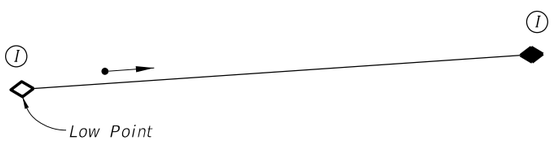

Profile G5

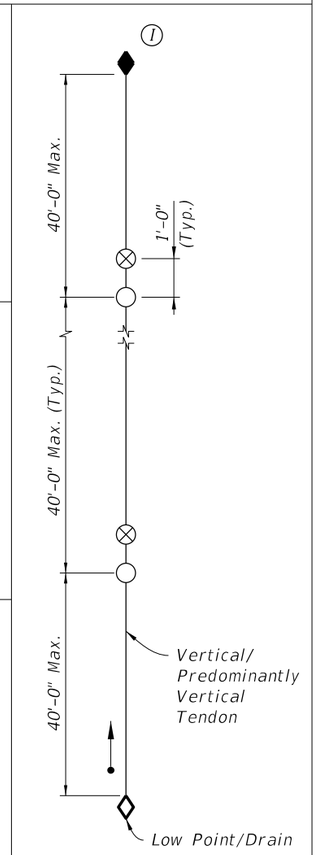

Profile G6

NOTE: See Sheet 1 of 2 for Typical Profiles for Tendons with Flexible Filler and for Legend of Symbols.

10/23/2018 12:54:31 PM

LAST REVISION	REVISION	DESCRIPTION:	FDOT FY 2019-20 STANDARD PLANS	POST-TENSIONING TENDON PROFILES	INDEX	SHEET
7/22/16					462-001	2 of 2