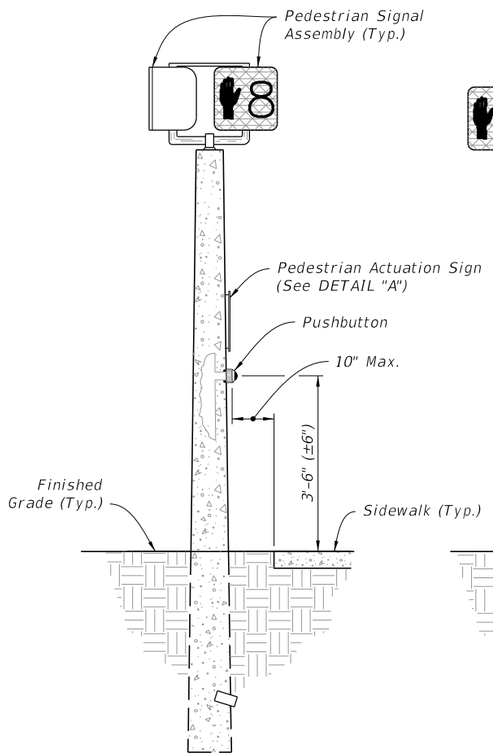

PRESTRESSED CONCRETE PEDESTAL POLE

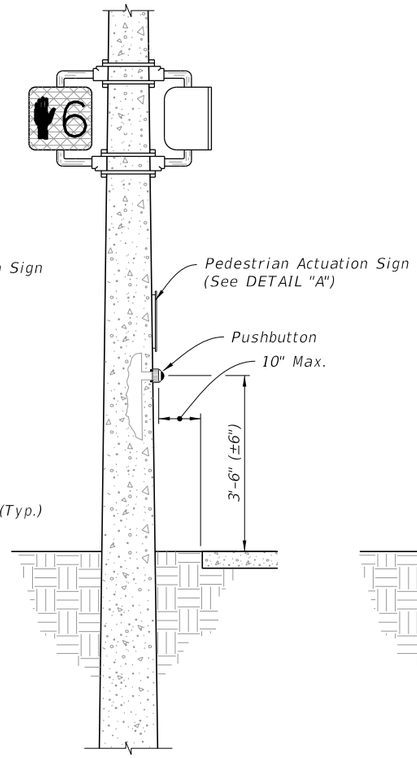

PRESTRESSED CONCRETE STRAIN POLE

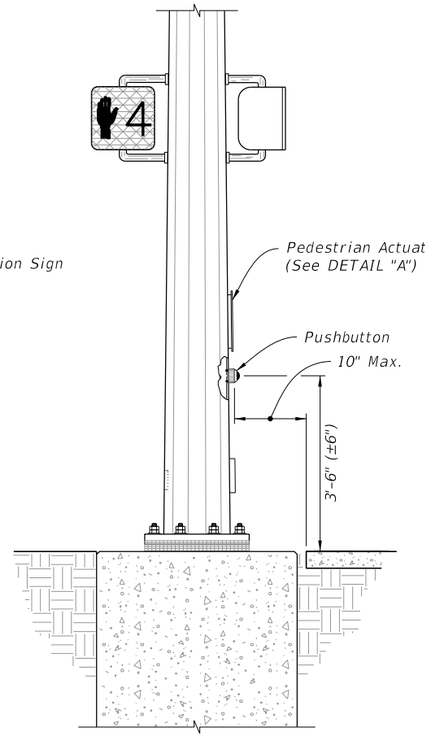

STEEL STRAIN POLE

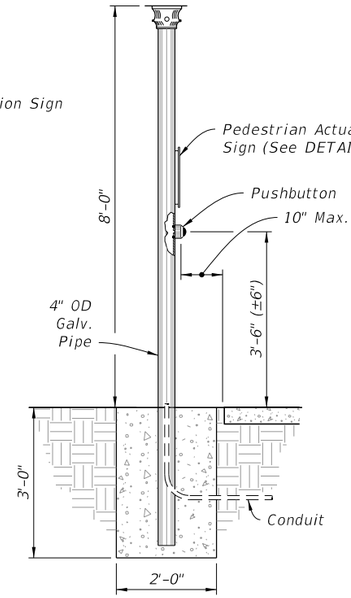

GALVANIZED POLE

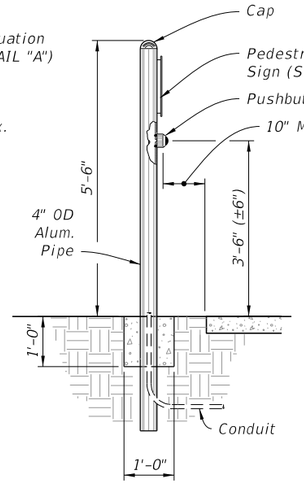

ALUMINUM POLE

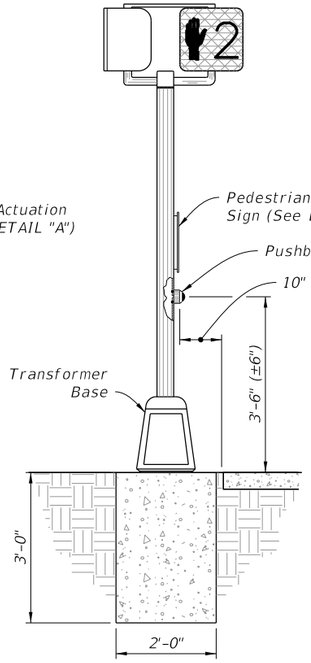

PEDESTAL

PUSHBUTTON PEDESTRIAN DETECTORS

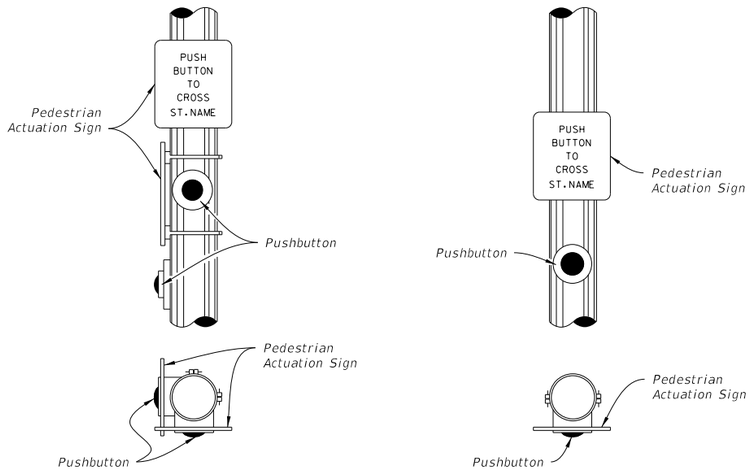

DETAIL "A"

NOTES:

1. Mount Signs above the detectors. See Index 700-102 for sign details.
2. Install Pushbuttons and Pedestrian Actuation Signs with faces parallel to the crossing direction.
3. Mount pushbuttons and Signs in accordance with Specification 665.
4. Install all grounding per Specification 620.
5. Pushbutton mounting height shown above is taken at the center of the actuation switch.

1/8/2019 6:55:06 AM

LAST REVISION	REVISION	DESCRIPTION:				
11/01/18			FDOT FY 2019-20 STANDARD PLANS	PEDESTRIAN DETECTOR ASSEMBLY INSTALLATION DETAILS	INDEX 665-001	SHEET 1 of 1