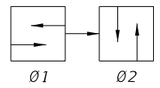

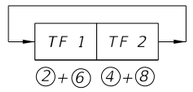

SOP 1

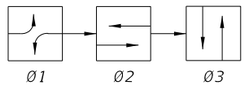

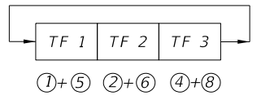

SOP 2

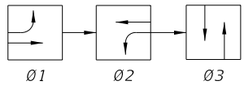

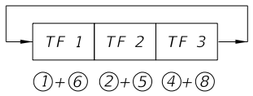

SOP 3

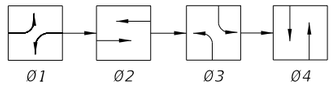

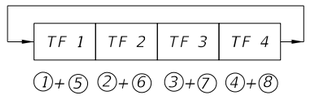

SOP 4

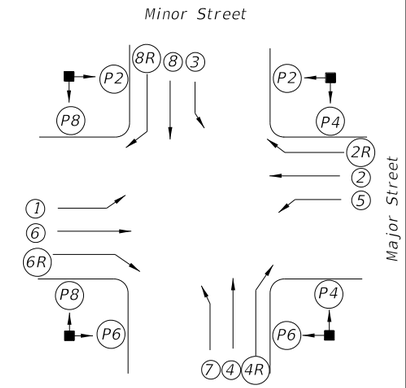

SIGNALIZED INTERSECTION

Vehicle movements & signal head number assignments are not directionally oriented but shall maintain their relative orientation about the intersection (I.E., movements 7 and 4 are always to the right of movements 1 and 6 etc.).

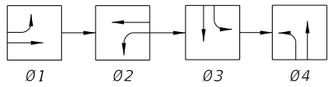

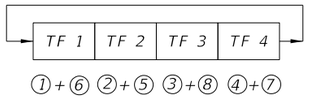

SOP 5

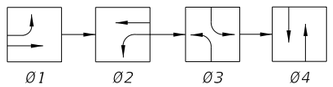

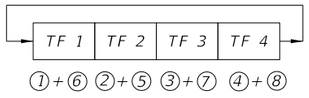

SOP 6

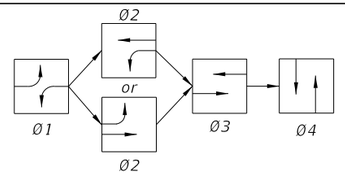

SOP 7

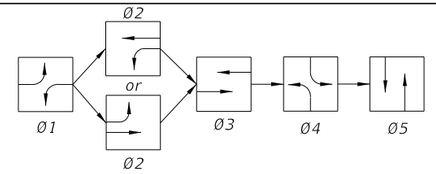

SOP 8

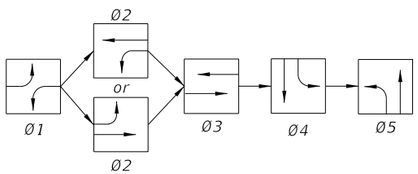

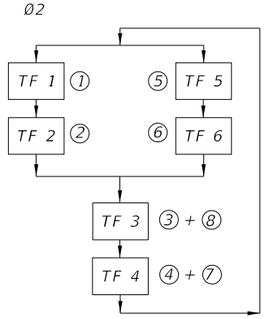

SOP 9

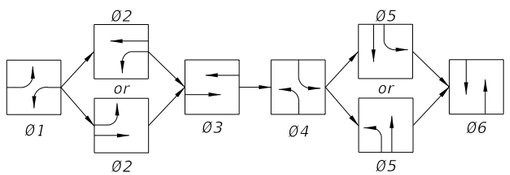

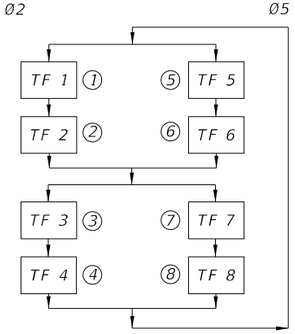

SOP 10

SIGNAL CLEARANCE TABLE

(Blank Indicates No Clearance Required)

SIGNAL INDICATIONS (From) \ (To)	R	⟲R	G		⟲	⟲G	WALK	DONT WALK
R			Y		⟲	Y		
⟲R			Y		⟲	Y		
G					⟲			
⟲G								
⟲								
WALK								
DONT WALK							Flash DONT WALK	

LEGEND

- (X) Vehicle Movement Number
- (PX) Pedestrian Movement Number
- TF X Timing Function Number
- ØX Phase Number
- ⟲G Green Arrow (Left or Right)
- ⟲R Red Arrow
- ⟲ Yellow Arrow

9/19/2018 8:16:57 AM

LAST REVISION	REVISION	DESCRIPTION:				
11/01/17			FY 2019-20 STANDARD PLANS	STANDARD SIGNAL OPERATING PLANS	INDEX 671-001	SHEET 1 of 2

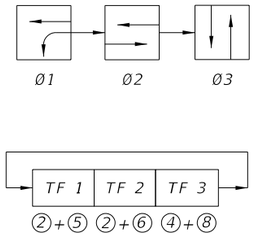

SOP 11

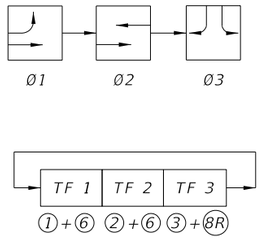

SOP 12

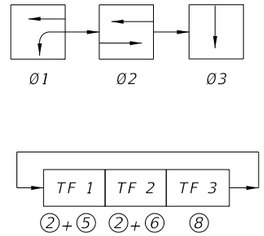

SOP 13

(ONE- WAY STREET INTERSECTION)

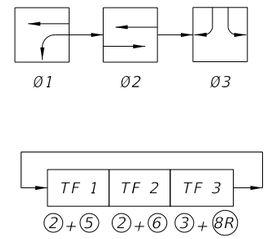

SOP 14

(DIAMOND INTERCHANGE OPERATION)

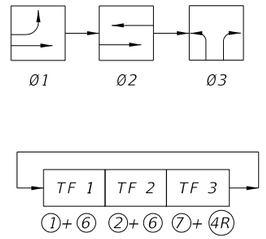

SOP 15

(DIAMOND INTERCHANGE OPERATION)

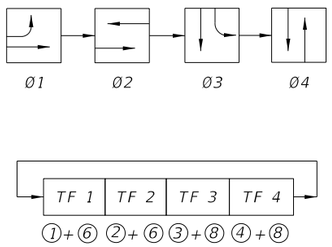

SOP 16

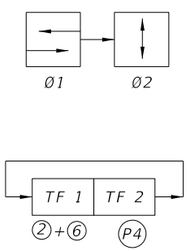

SOP 17

(MIDBLOCK)

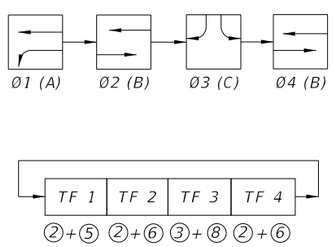

NOTE:
Only Ø2 Or Ø4 Used, Not Both To Obtain ABC, Or ACB Operation.

SOP 18

(DIAMOND INTERCHANGE OPERATIONS)

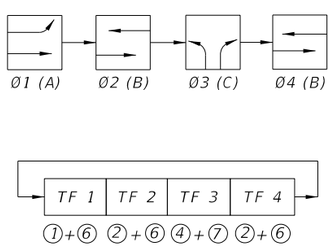

NOTE:
Only Ø2 Or Ø4 Used, Not Both To Obtain ABC, Or ACB Operation.

SOP 19

(DIAMOND INTERCHANGE OPERATIONS)

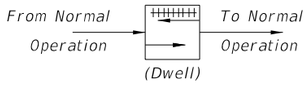

POP 1

POP 2

POP 3

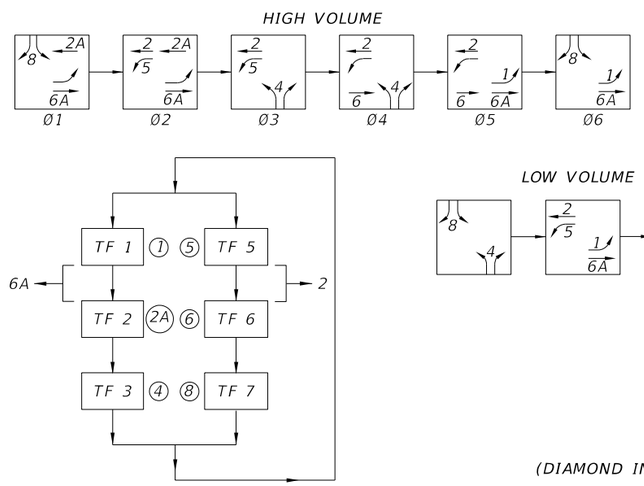

SOP 20

(DIAMOND INTERCHANGE OPERATIONS)

9/19/2018 8:16:58 AM

LAST REVISION	REVISION	DESCRIPTION:
11/01/17		

FDOT FY 2019-20 STANDARD PLANS

STANDARD SIGNAL OPERATING PLANS

INDEX 671-001

SHEET 2 of 2