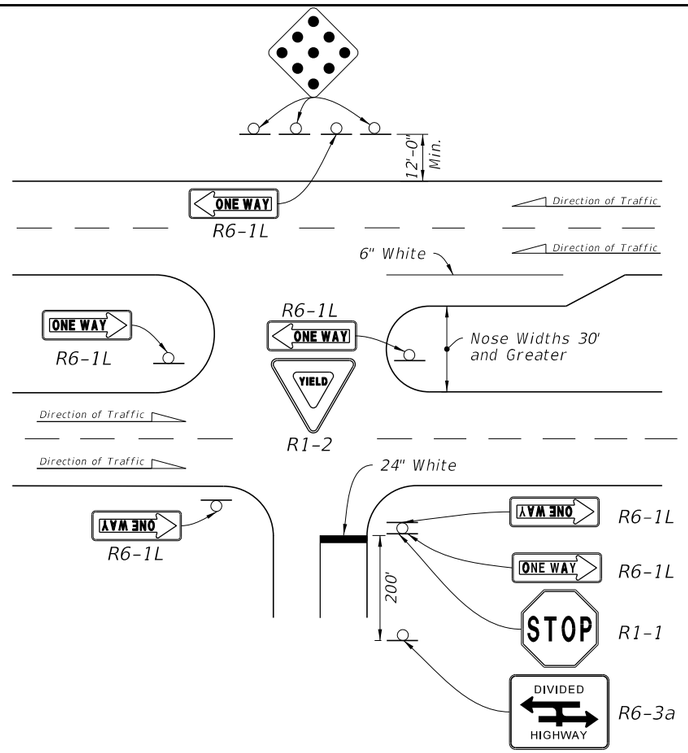

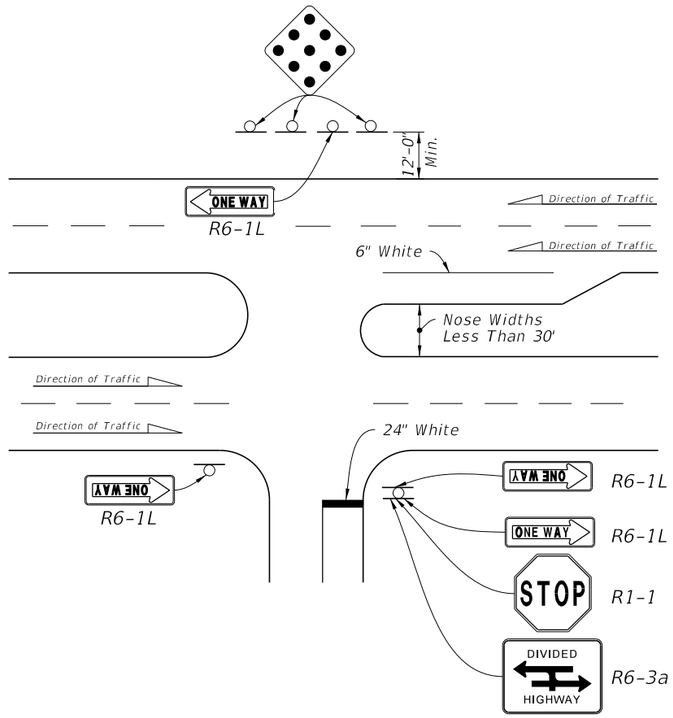

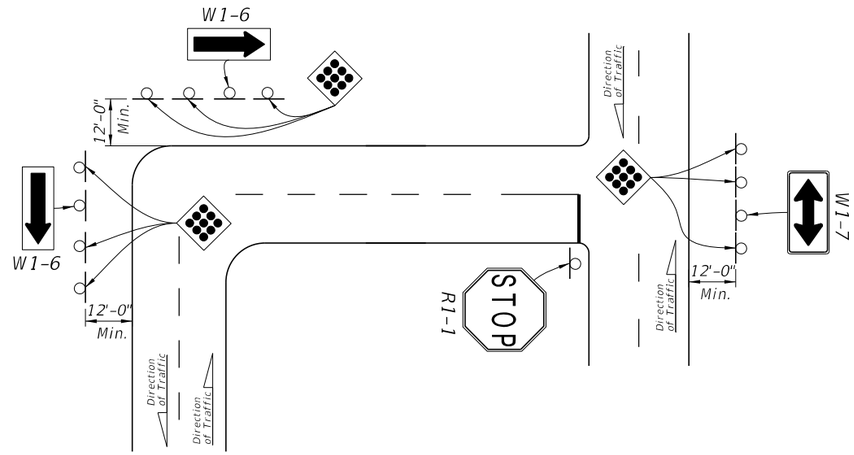

TYPE 1 OBJECT MARKER PLACEMENT

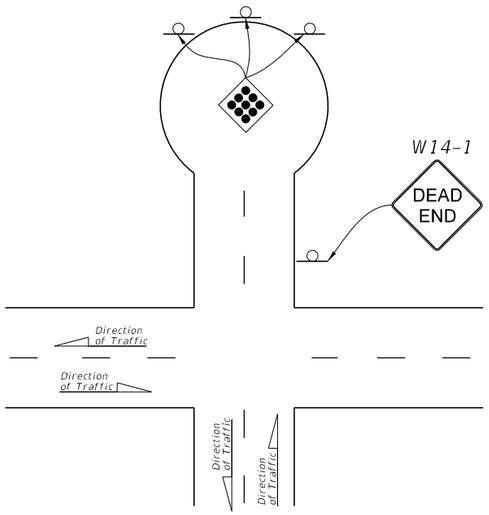

TYPE 4 OBJECT MARKER PLACEMENT

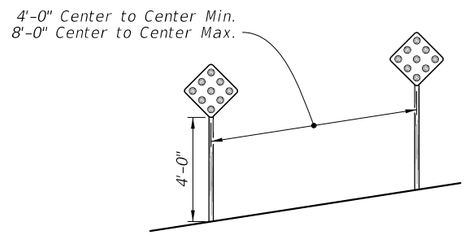

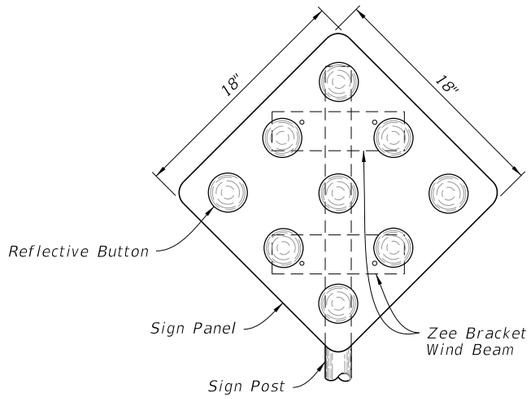

OBJECT MARKER DETAIL

NOTES:

1. Index applicable to residential and minor streets only. Major streets to be evaluated on a case-by-case basis.
2. Install Object Markers in accordance with Index 700-010
3. See Index 711-001 for pavement markings.

10/18/2018 12:59:54 PM

LAST REVISION	REVISION	DESCRIPTION:	FDOT	FY 2019-20 STANDARD PLANS	TRAFFIC CONTROLS FOR STREET TERMINATIONS	INDEX	SHEET
11/01/18						700-109	1 of 1