8.1 S.F.

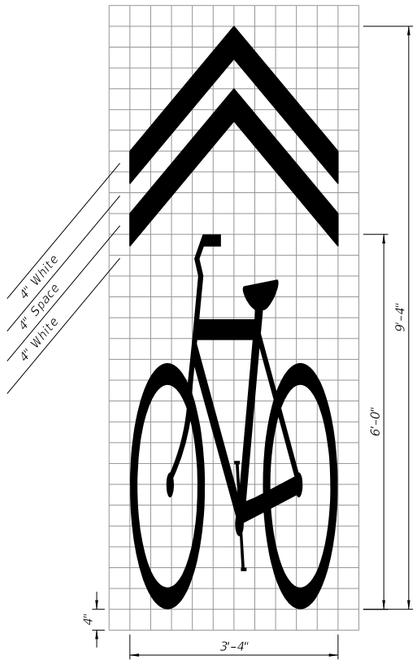

Shared Lane Marking (SLM)

6.3 S.F.

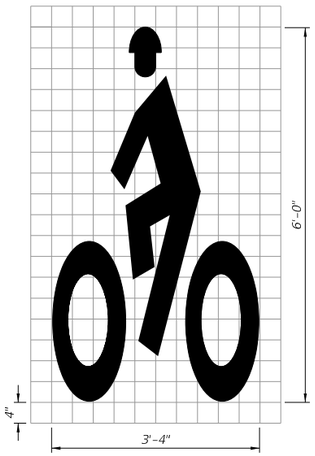

Helmeted Bicyclist Symbol

4.2 S.F.

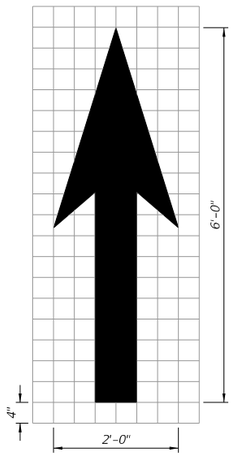

Bike Lane Arrow

9.0 S.F.

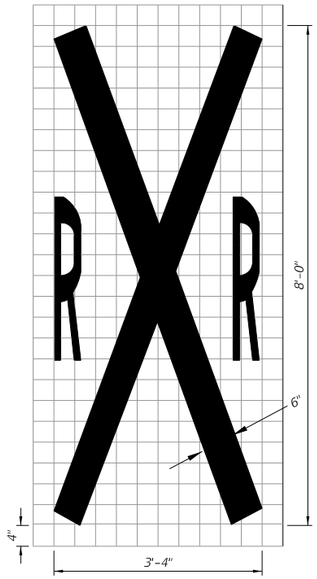

Railroad Crossing
(For Shared Use Path Only)

NOTES:

1. All bicycle markings and pavement messages shall be White.
2. All bicycle markings shall be preformed thermoplastic.
3. All grids are 4" x 4".

STANDARD PAVEMENT MARKING MESSAGE LAYOUTS

9/19/2018 1:34:15 PM

LAST REVISION	REVISION	DESCRIPTION:				
11/01/17			FY 2019-20 STANDARD PLANS	BICYCLE MARKINGS	INDEX 711-002	SHEET 1 of 2

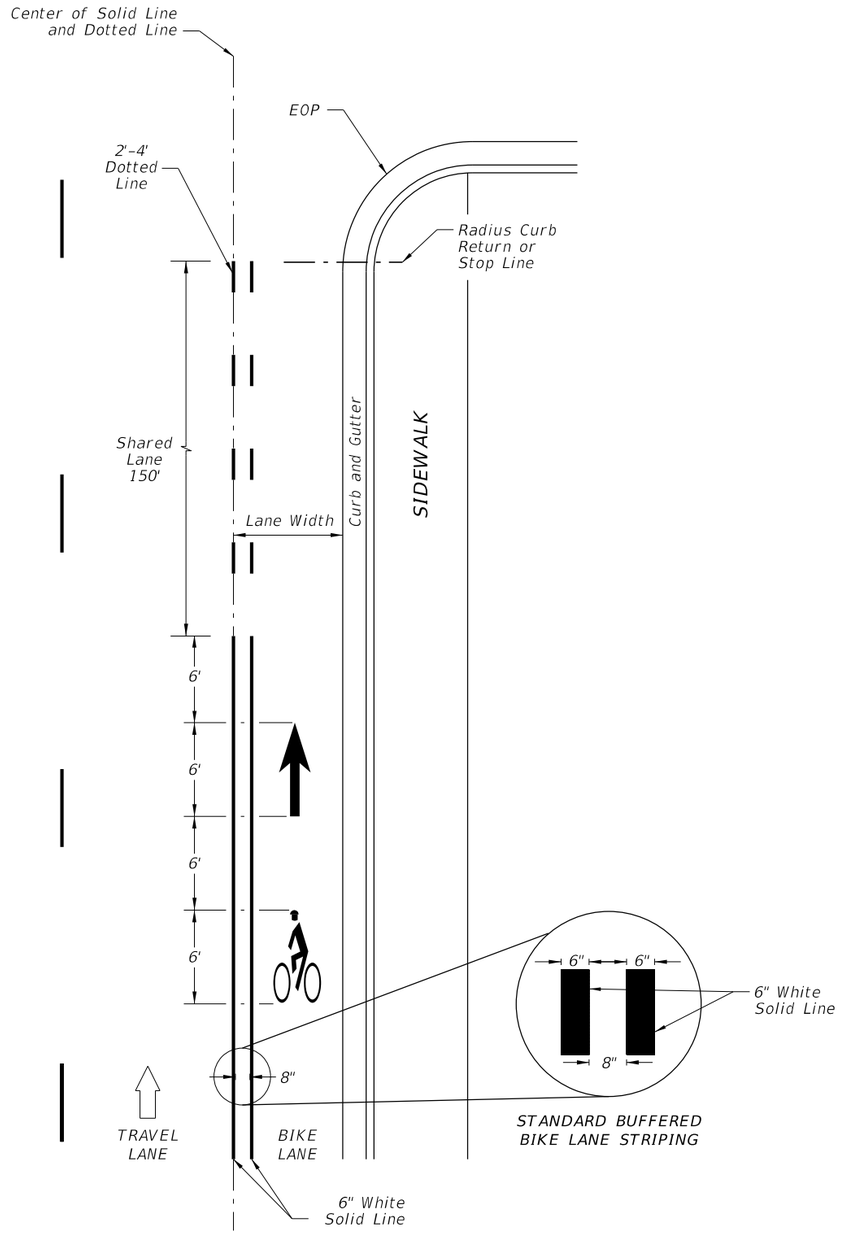

STANDARD BUFFERED BIKE LANE STRIPING

APPROACH TO INTERSECTIONS DETAILS

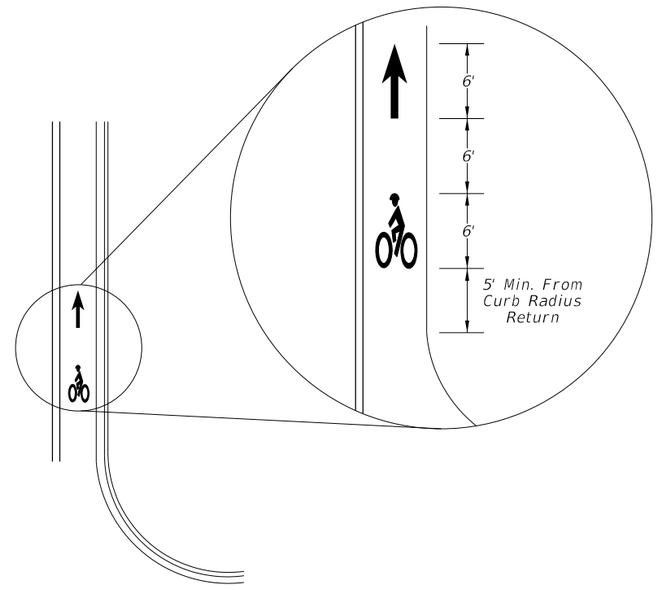

FAR SIDE OF INTERSECTION DETAIL

BUFFERED BIKE LANES

9/19/2018 1:34:15 PM

LAST REVISION	REVISION	DESCRIPTION:	FDOT FY 2019-20 STANDARD PLANS	BICYCLE MARKINGS	INDEX	SHEET
11/01/17					711-002	2 of 2