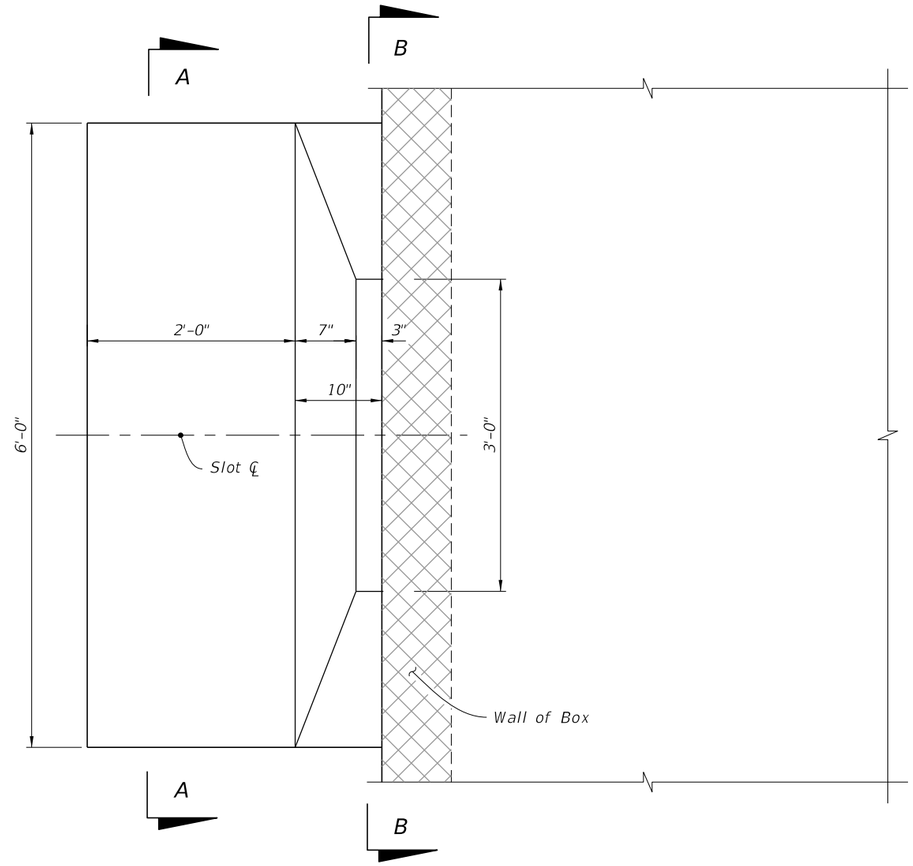

PLAN

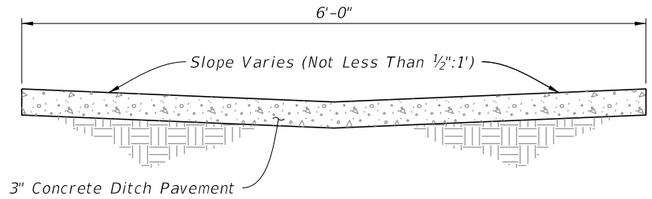

SECTION AA

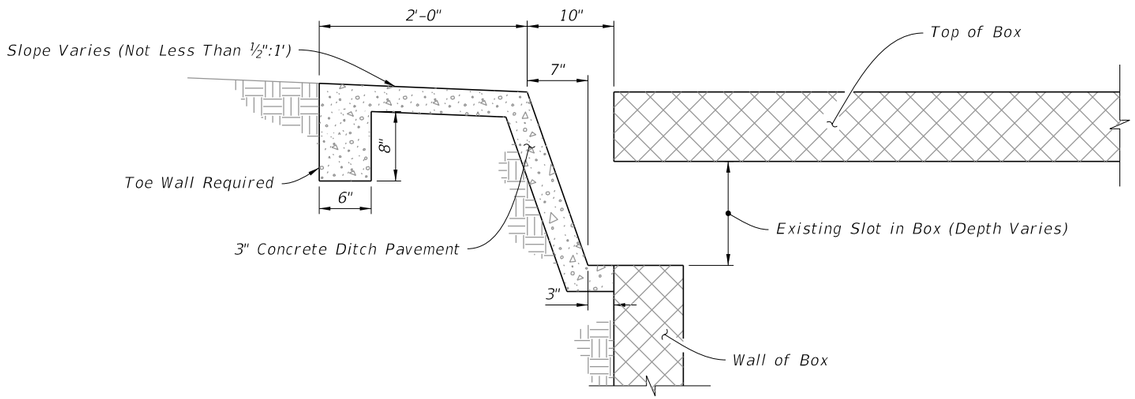

ELEVATION

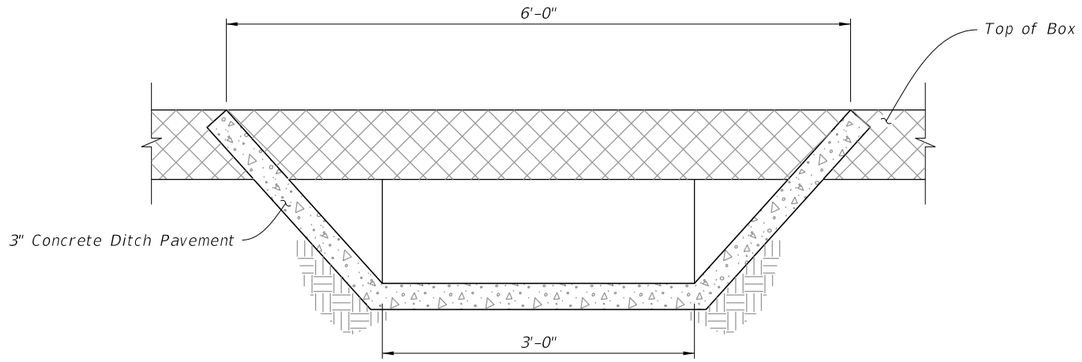

SECTION BB

INLET IN BOX CULVERT

LAST REVISION	REVISION	DESCRIPTION:			INDEX	SHEET
10/01/20			FY 2023-24 STANDARD PLANS	SAFETY MODIFICATION FOR INLETS IN BOX CULVERTS	425-090	1 of 1

10/6/2022 1:52:08 PM