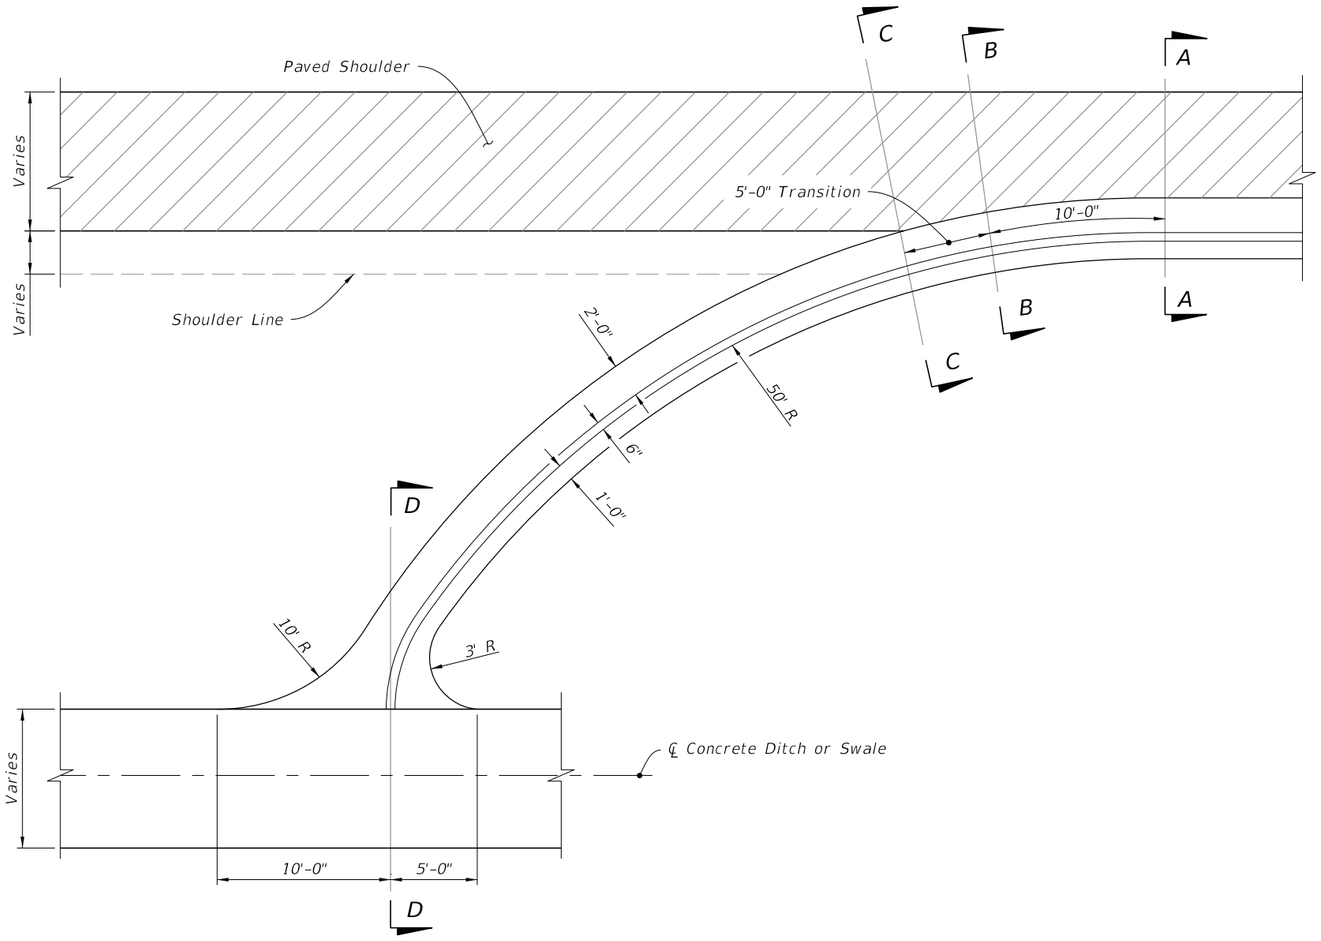

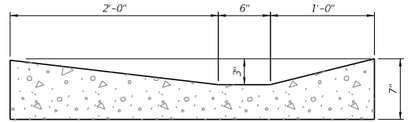

SECTION AA

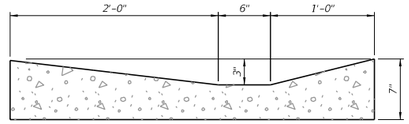

SECTION BB

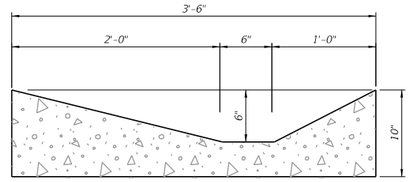

SECTION CC

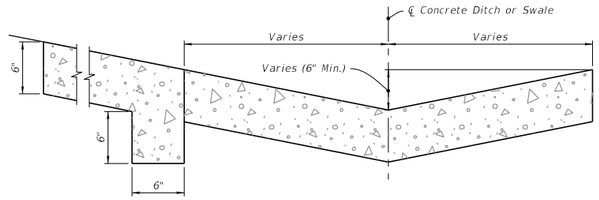

SECTION DD

CONCRETE SPILLWAY AT END OF SHOULDER GUTTER DETAILS

LAST REVISION	REVISION	DESCRIPTION:			INDEX	SHEET
11/01/21			FY 2023-24 STANDARD PLANS	CONCRETE SHOULDER GUTTER SPILLWAY	520-005	1 of 1

10/6/2022 2:07:00 PM