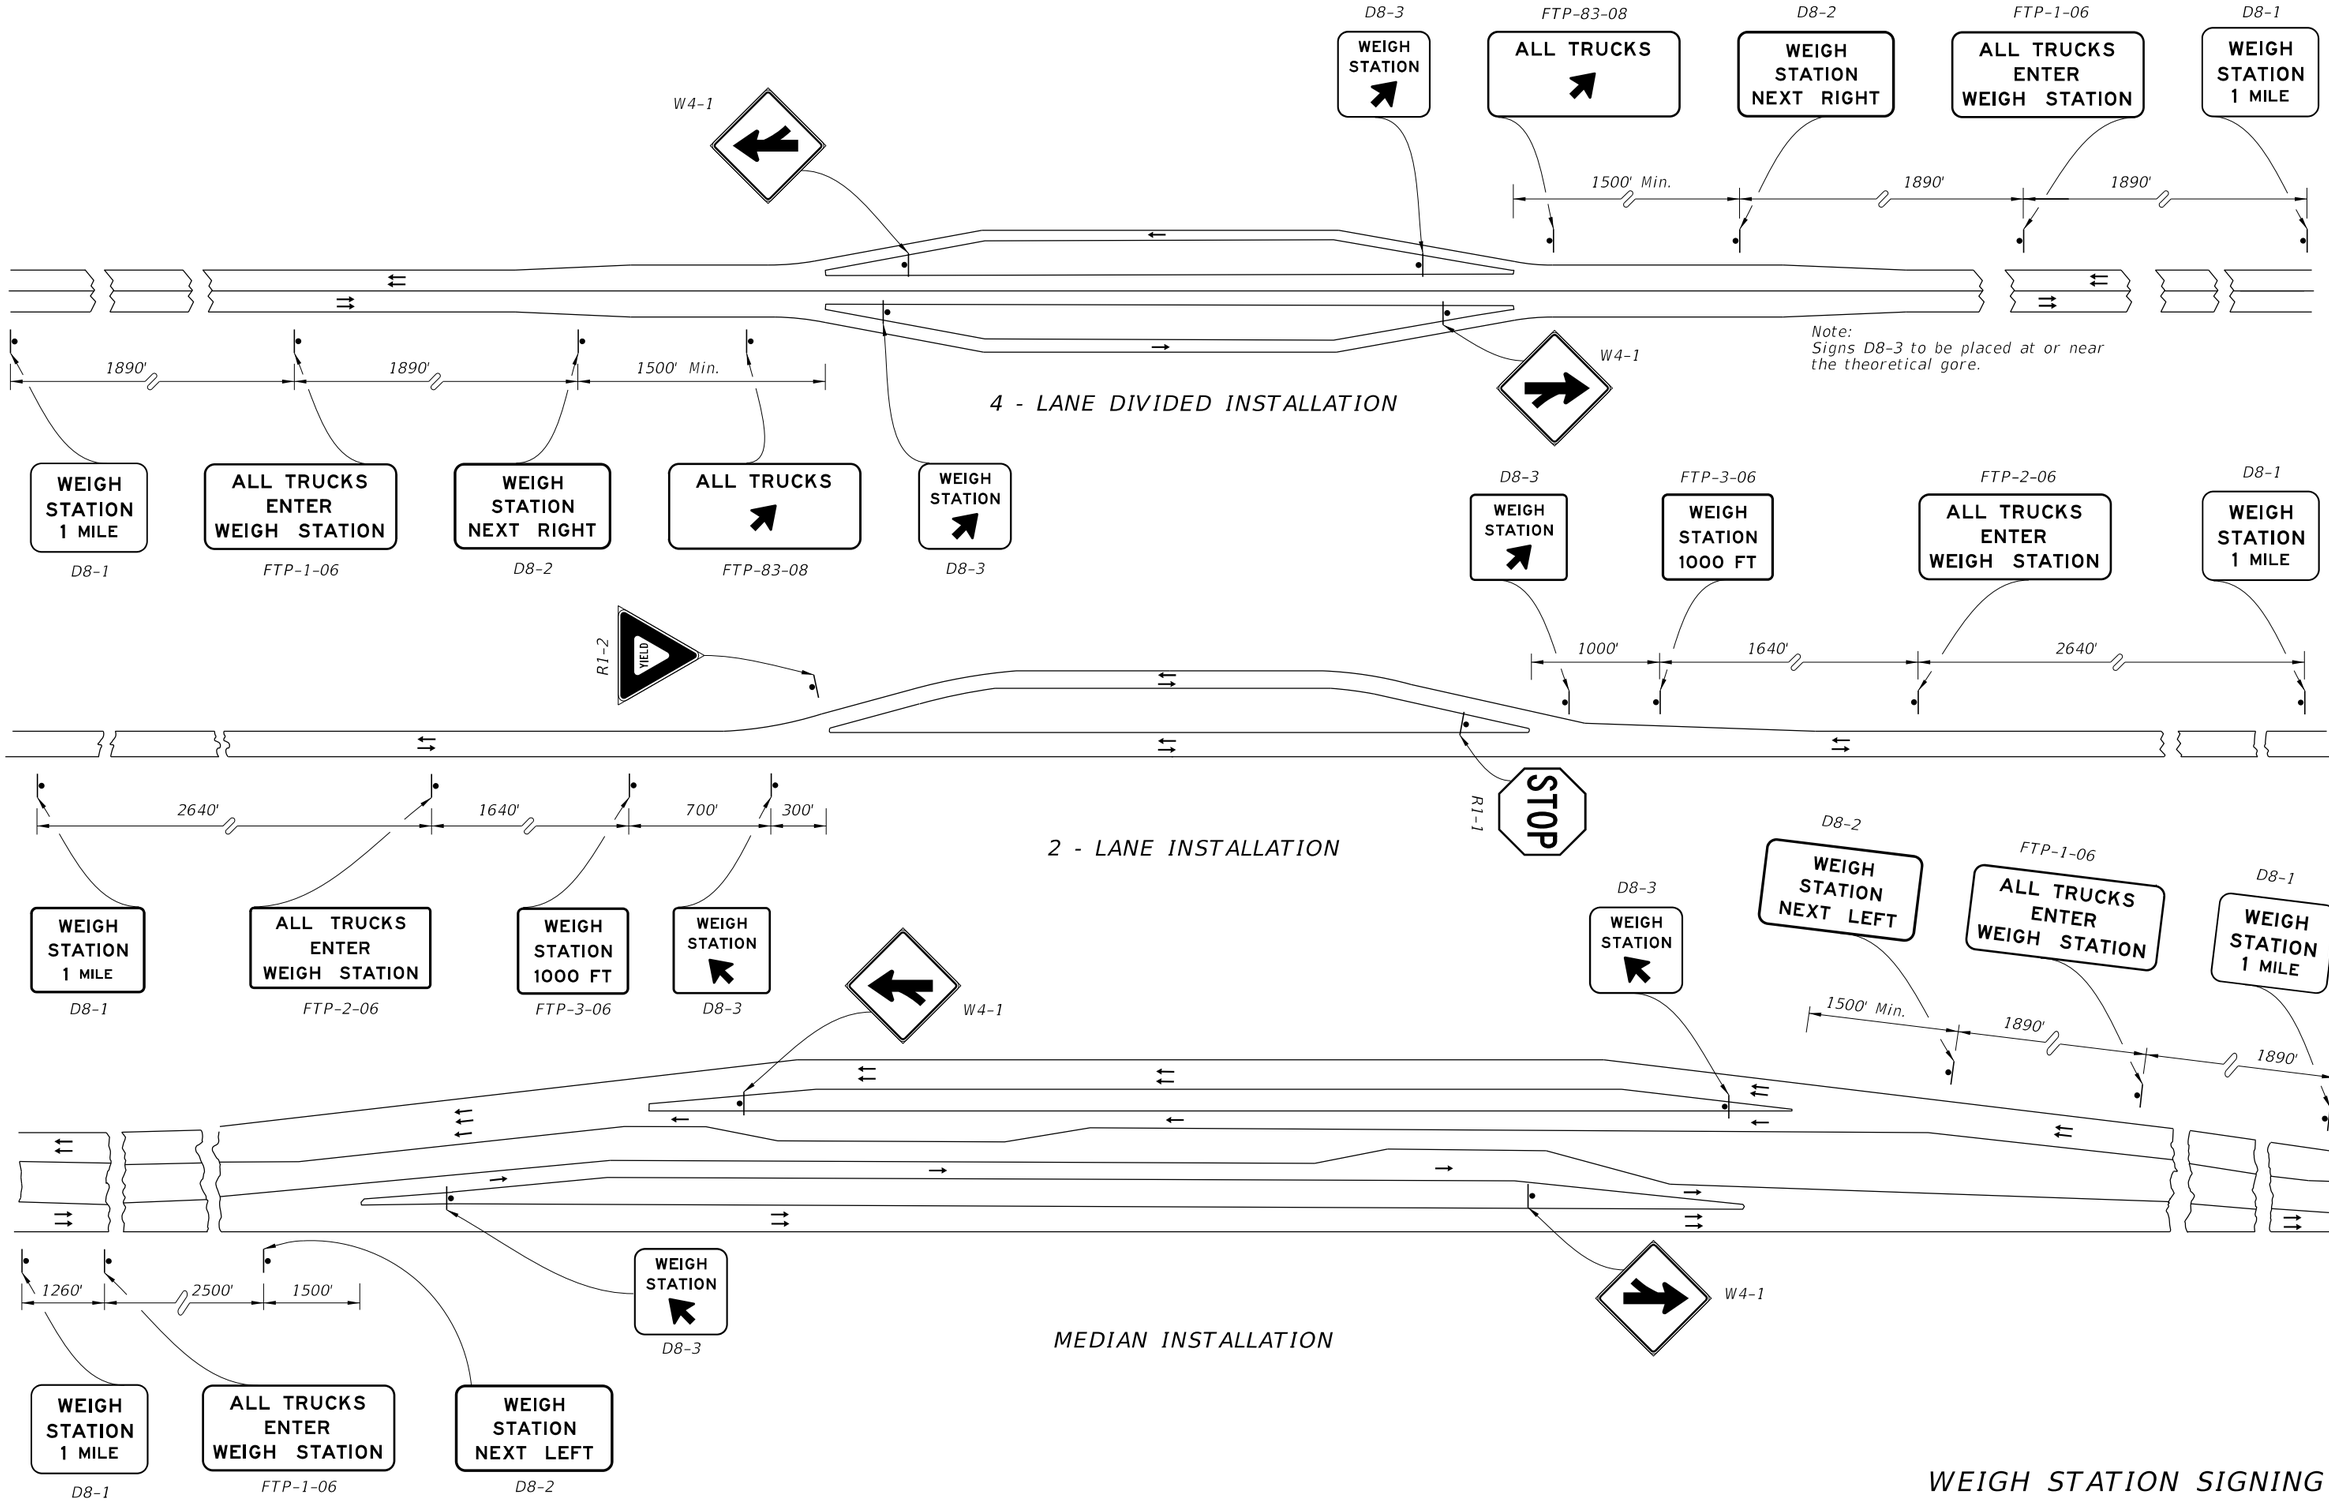

WEIGH STATION SIGNING

LAST REVISION	REVISION	DESCRIPTION:				
11/01/17			FDOT	FY 2023-24 STANDARD PLANS	TYPICAL SIGNING FOR TRUCK WEIGH AND INSPECTION STATIONS	INDEX 700-108 / SHEET 1 of 2

10/6/2022 2:40:06 PM

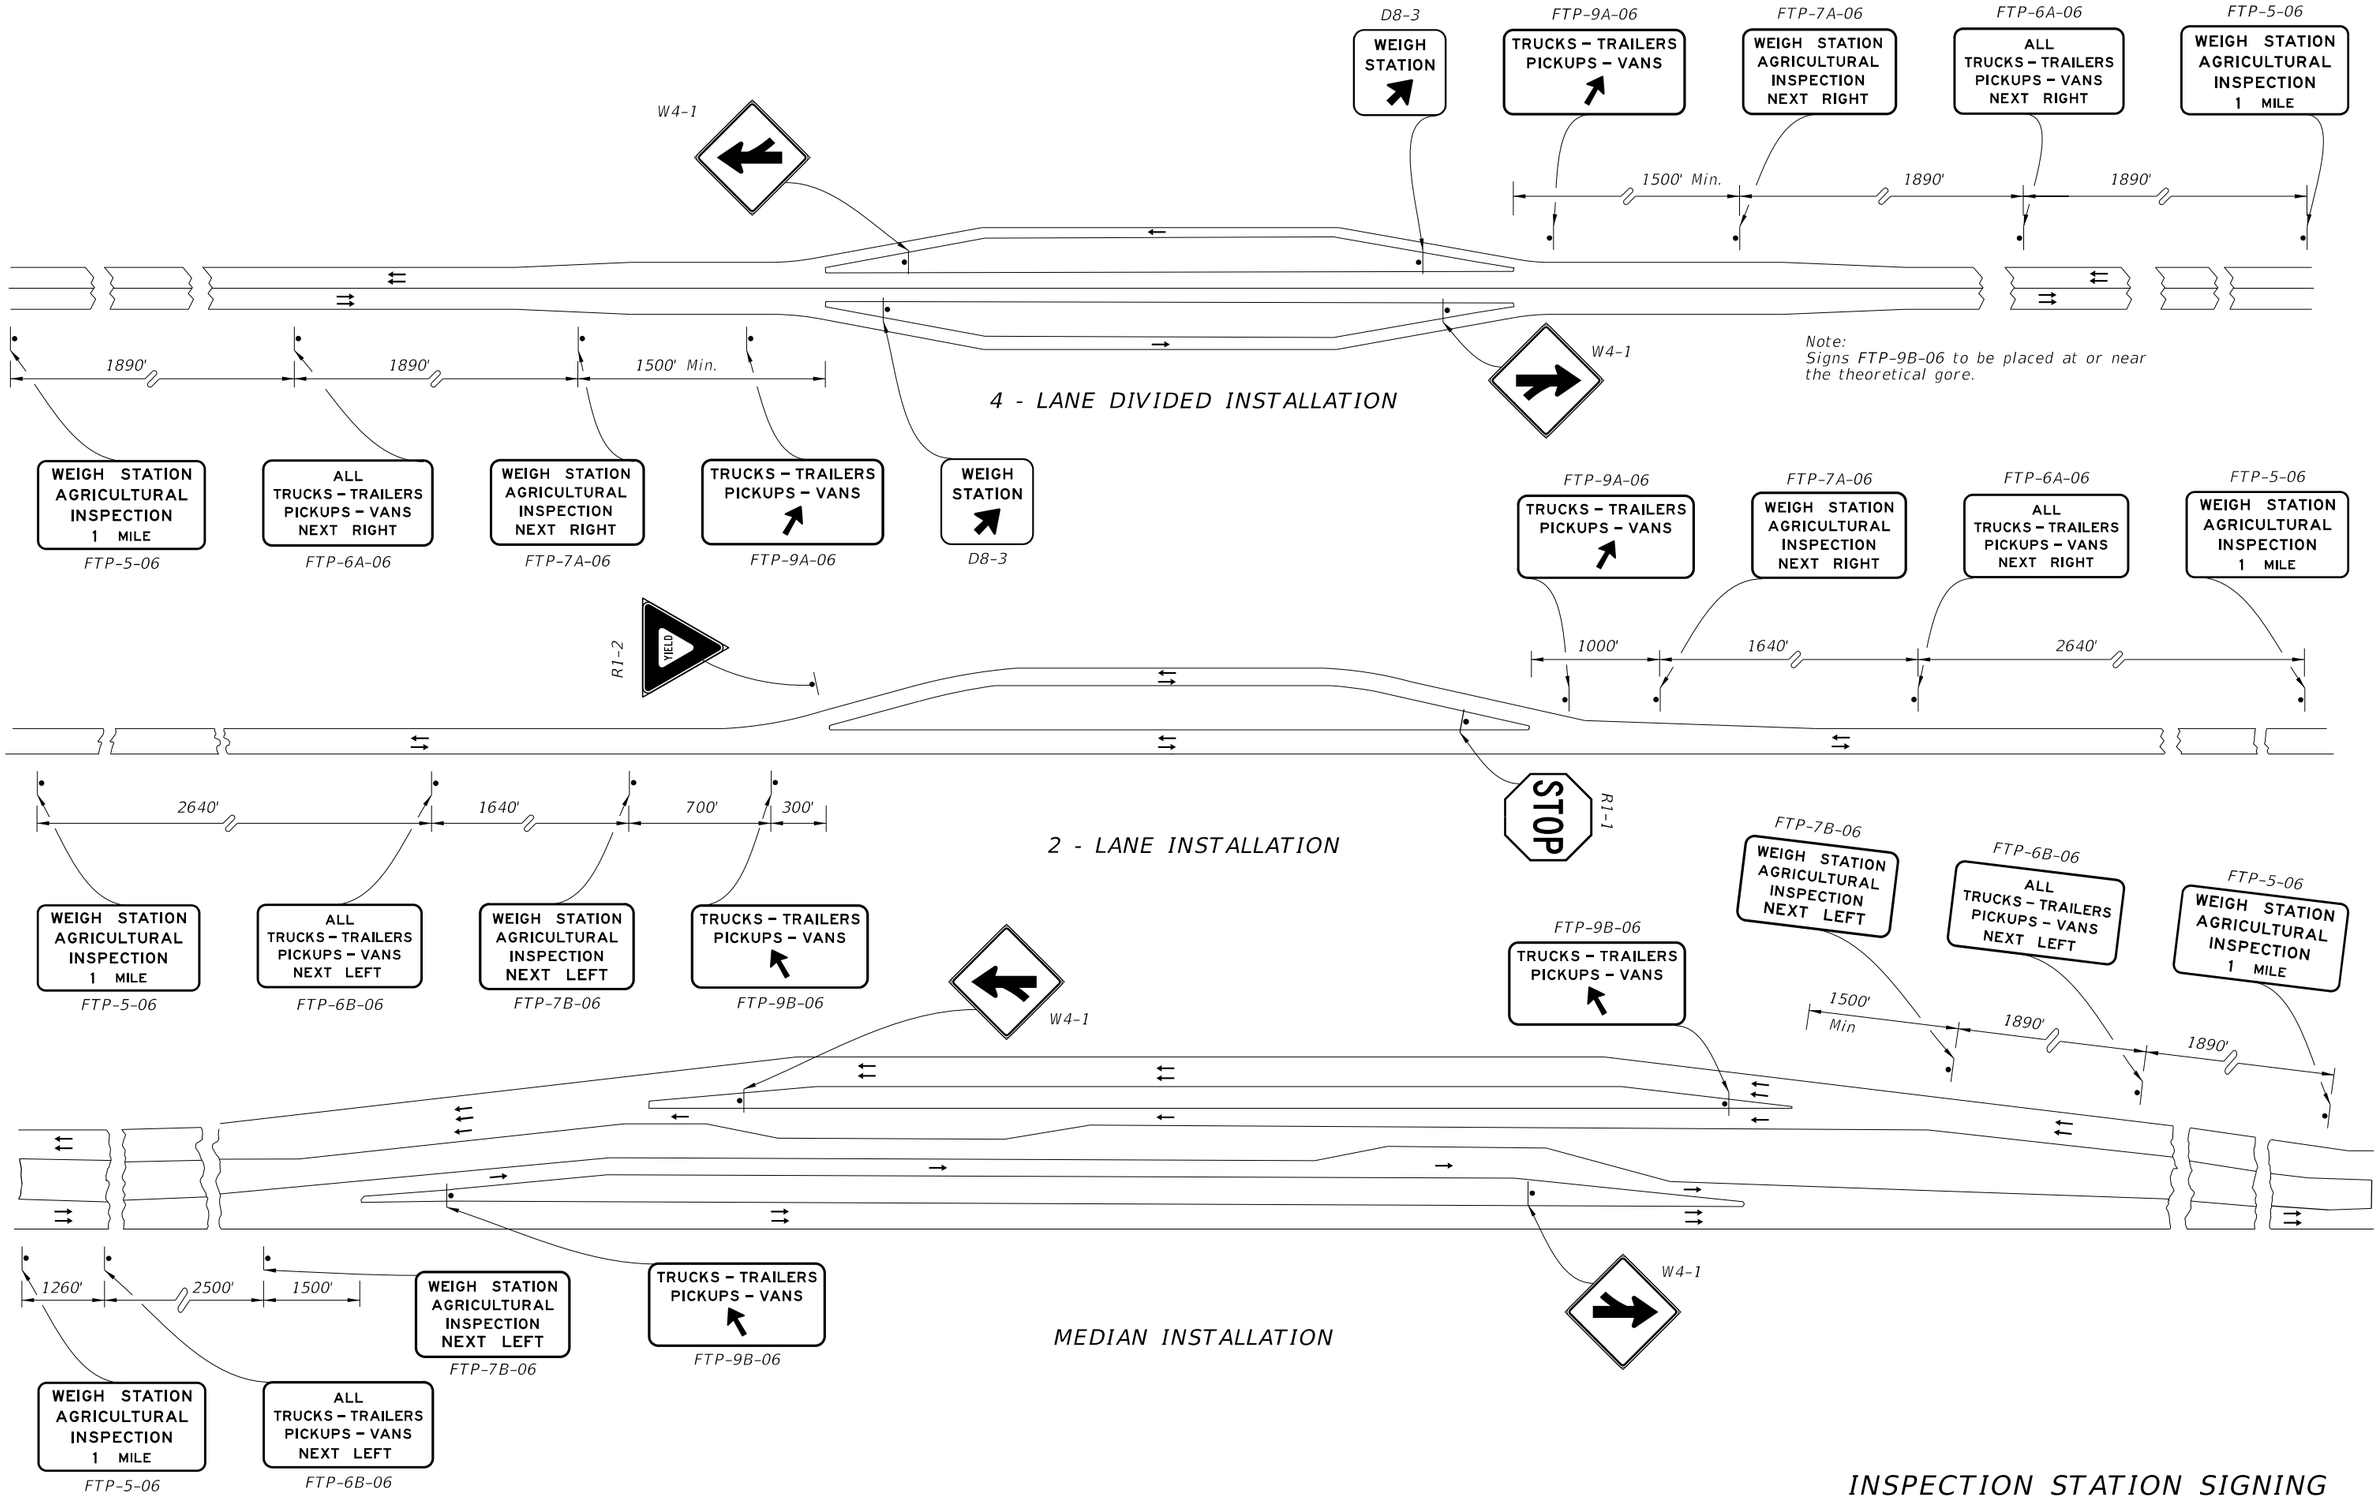

INSPECTION STATION SIGNING

LAST REVISION	REVISION	DESCRIPTION:			INDEX	SHEET
11/01/17			FY 2023-24 STANDARD PLANS	TYPICAL SIGNING FOR TRUCK WEIGH AND INSPECTION STATIONS	700-108	2 of 2

10/6/2022 2:40:07 PM