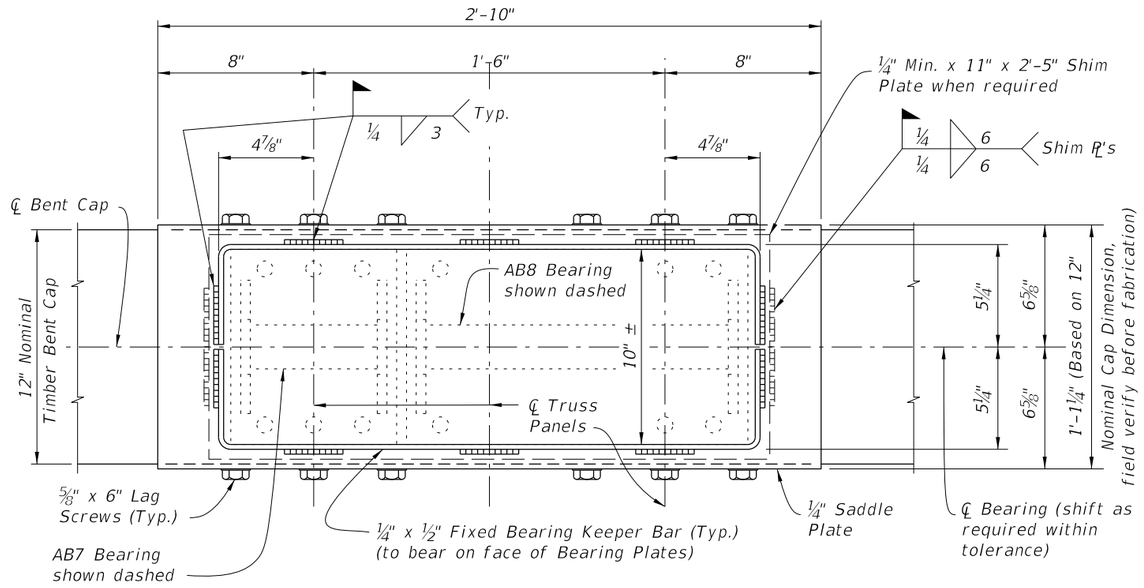

PLAN VIEW

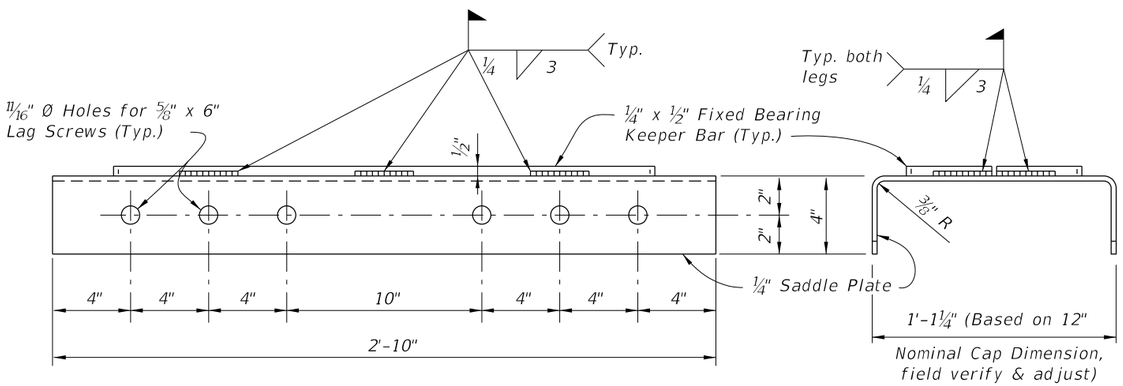

ELEVATION VIEW OF SADDLE PLATE

END VIEW

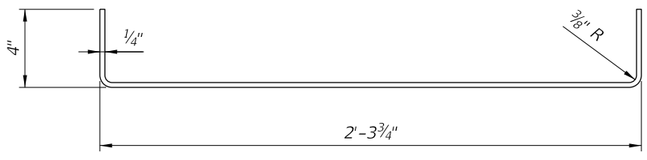

FIXED BEARING KEEPER BAR DETAIL

FIXED BEARING DETAILS

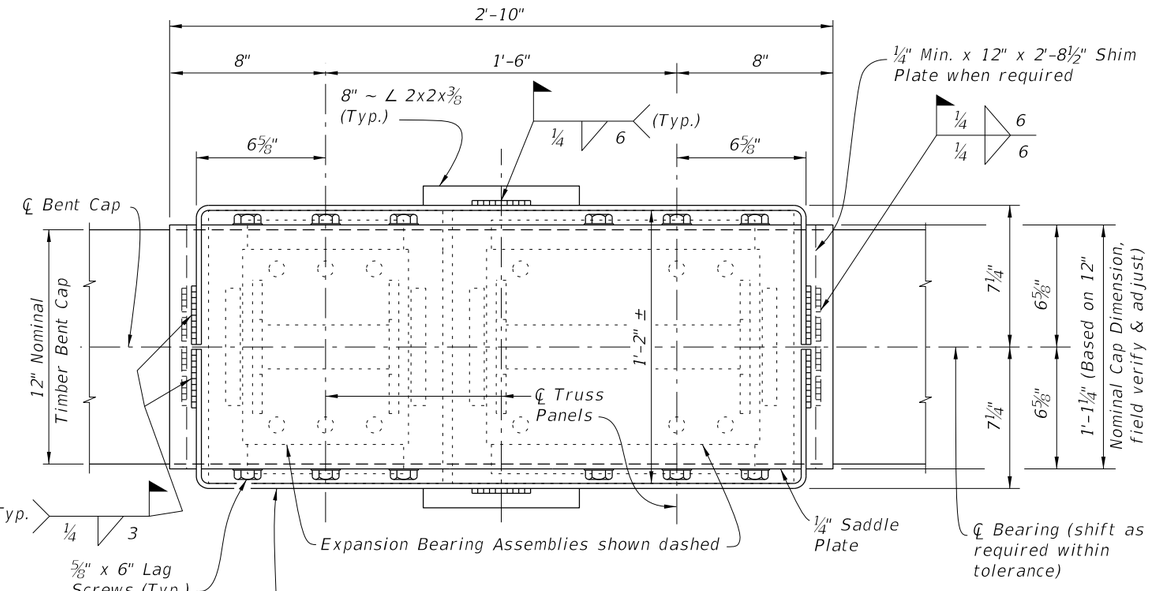

PLAN VIEW

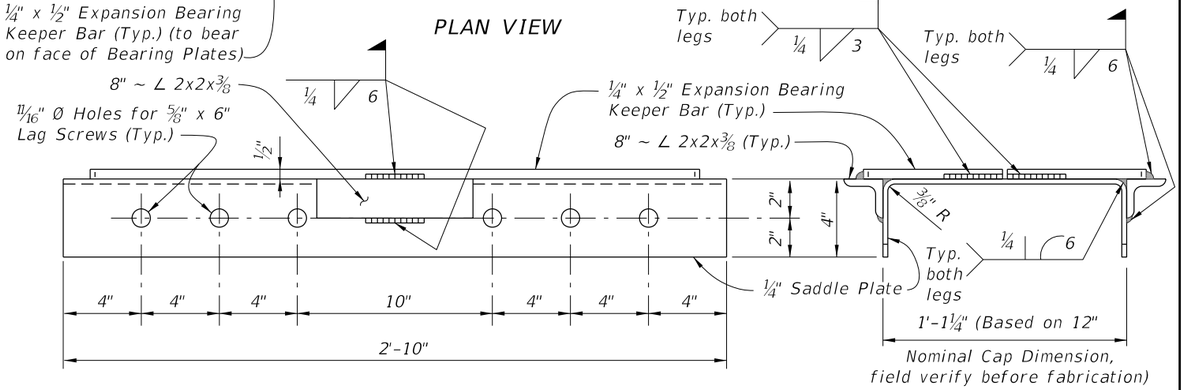

ELEVATION VIEW OF SADDLE PLATE

END VIEW

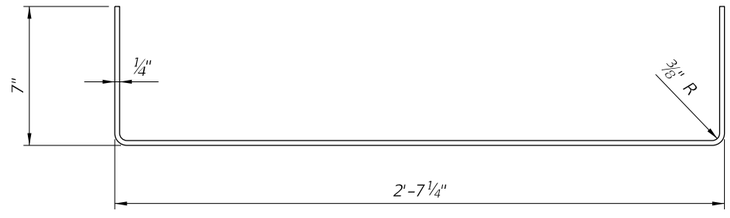

EXPANSION BEARING KEEPER BAR DETAIL

EXPANSION BEARING DETAILS

10/17/2024 8:01:26 AM

LAST REVISION	REVISION	DESCRIPTION:			INDEX	SHEET
01/01/16			FDOT FY 2025-26 STANDARD PLANS	TEMPORARY DETOUR BRIDGE TIMBER PILE FOUNDATIONS	102-210	1 of 3

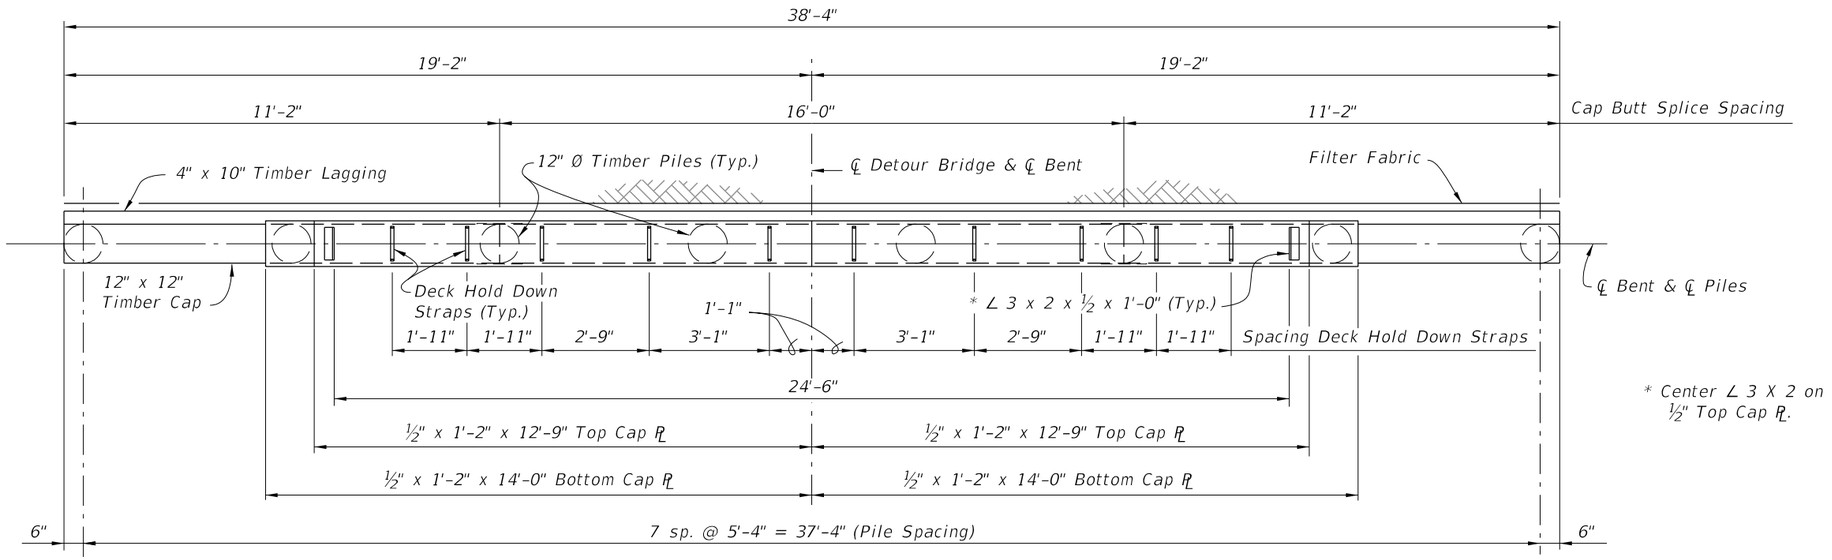

PLAN VIEW

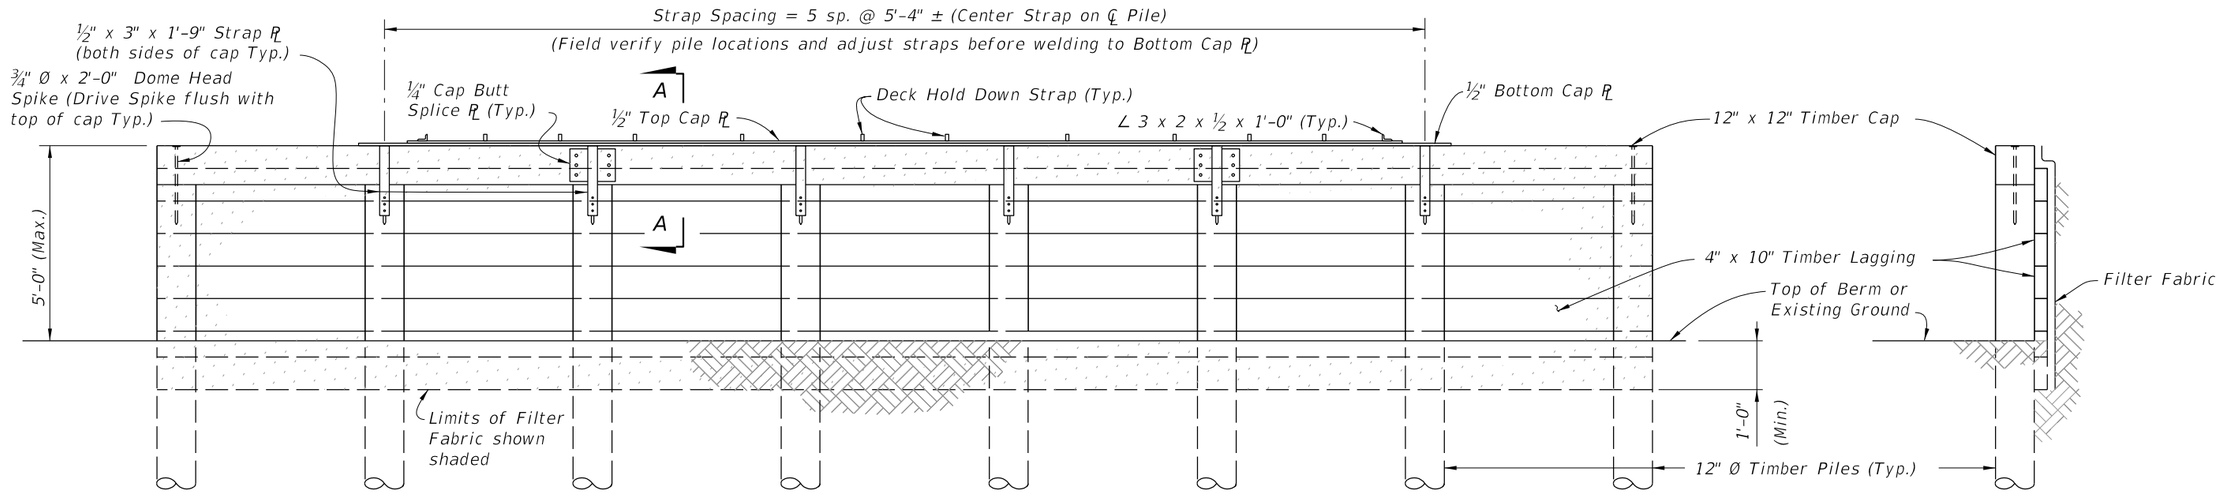

ELEVATION VIEW

END VIEW

BACKWALL BENT DETAILS

10/17/2024 8:01:32 AM

LAST REVISION	REVISION	DESCRIPTION:				
07/01/06			FDOT FY 2025-26 STANDARD PLANS	TEMPORARY DETOUR BRIDGE TIMBER PILE FOUNDATIONS	INDEX 102-210	SHEET 2 of 3

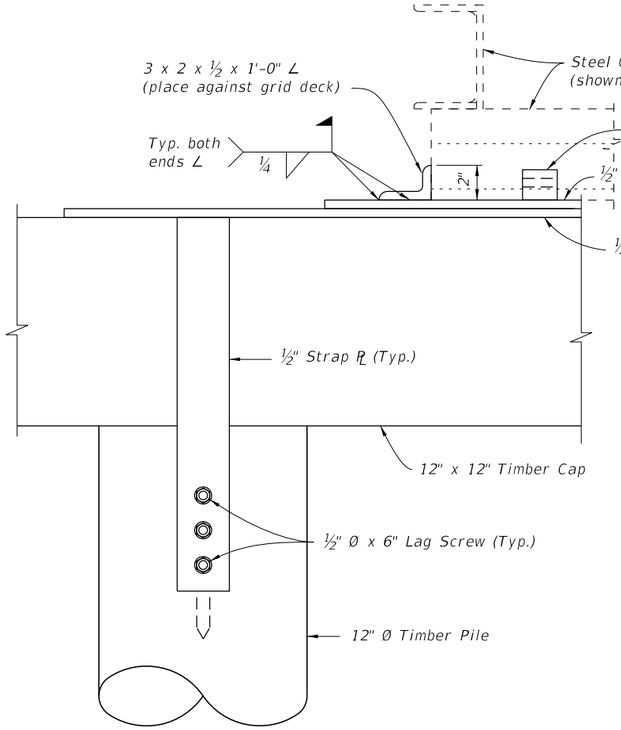

VIEW B-B
(SHOWING END OF CAP PLATES)

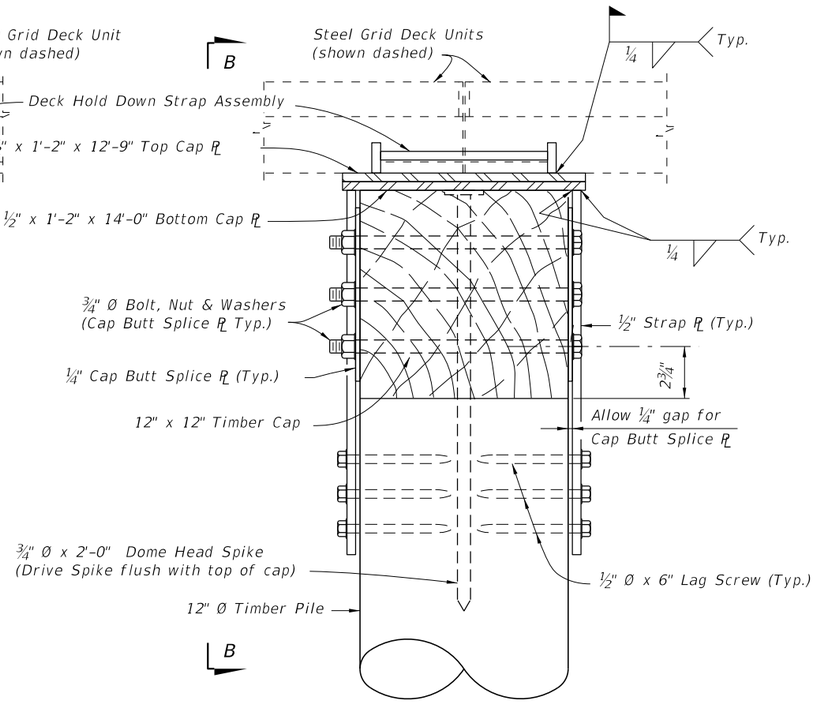

SECTION A-A

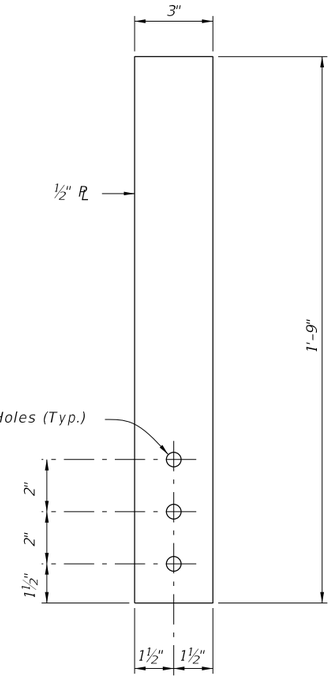

STRAP PLATE DETAIL

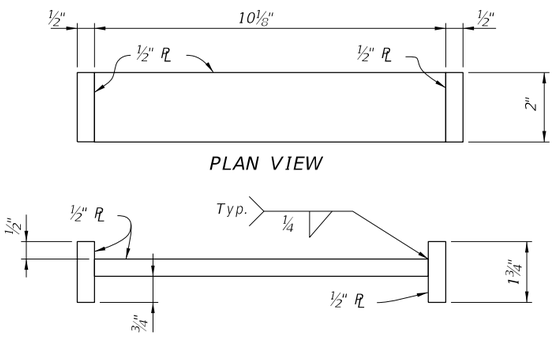

HOLD DOWN STRAP ASSEMBLY DETAIL

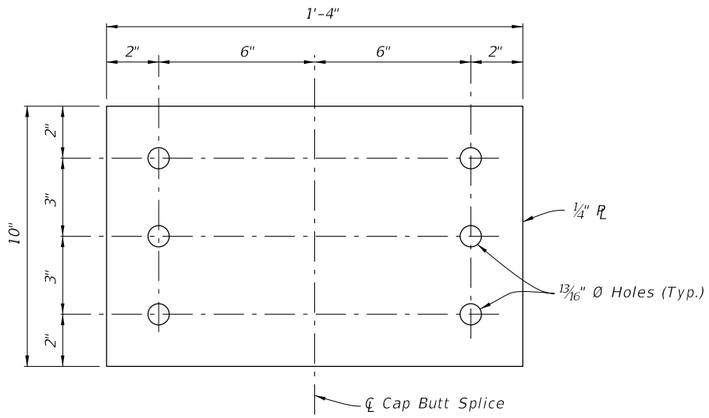

CAP BUTT SPLICE PLATE DETAIL

BACKWALL BENT DETAILS

LAST REVISION	REVISION	DESCRIPTION:			INDEX	SHEET
07/01/06			FY 2025-26 STANDARD PLANS	TEMPORARY DETOUR BRIDGE TIMBER PILE FOUNDATIONS	102-210	3 of 3

10/17/2024 8:01:39 AM