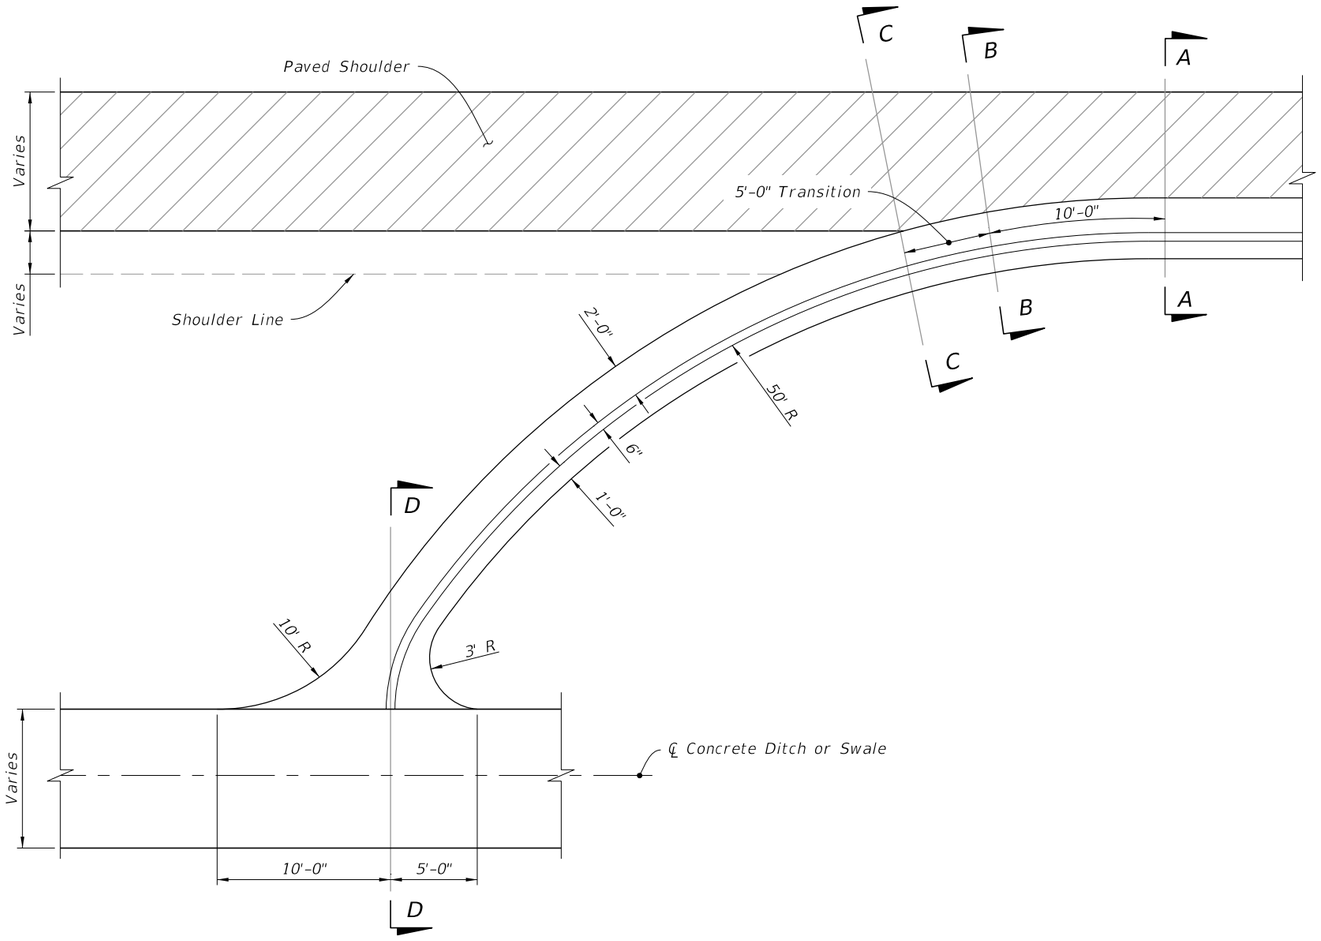

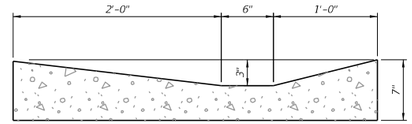

SECTION AA

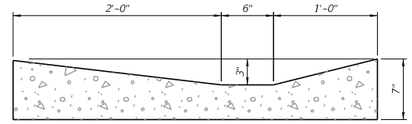

SECTION BB

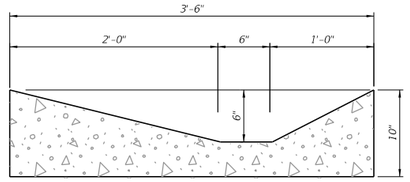

SECTION CC

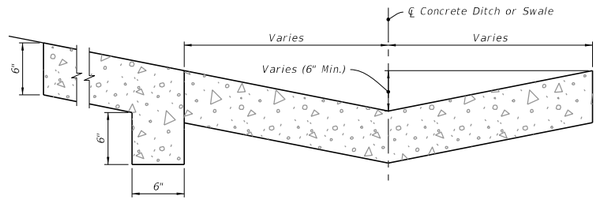

SECTION DD

CONCRETE SPILLWAY AT END OF SHOULDER GUTTER DETAILS

9/10/2024 1:18:33 PM

LAST REVISION	REVISION	DESCRIPTION:			INDEX	SHEET
11/01/21			FDOT FY 2025-26 STANDARD PLANS	CONCRETE SHOULDER GUTTER SPILLWAY	520-005	1 of 1