NOTES:

1. As an option, pedestrian signals may be installed on concrete poles and pedestals using lead anchors (two bolts same size per hub) in lieu of the stainless steel bands.
2. Repair drilled or punched holes in galvanized steel poles or pedestals in accordance with Specification 562. Install grommets or bushings in each hole.
3. Meet grounding requirements of Specification 620.
4. See APL for Department-approved Pedestrian Signal Assemblies and hardware.
5. For Prestressed Concrete Poles see Index 641-010.
6. For Steel Strain Poles see Index 649-010.
7. For Pedestal Mounted Signal posts and foundations see Index 646-001

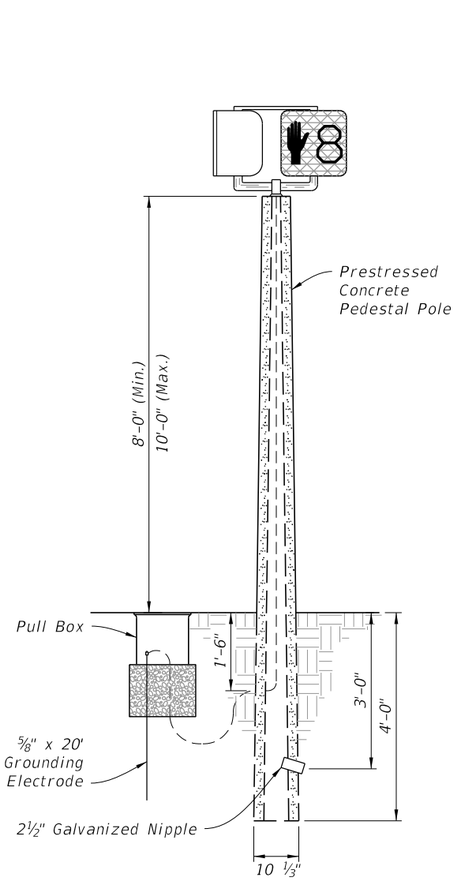

NEW CONSTRUCTION

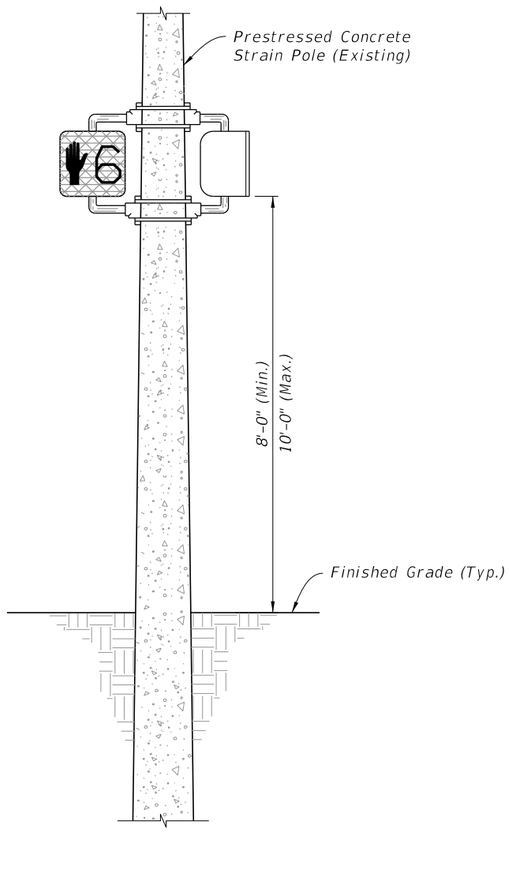

EXISTING CONSTRUCTION

CONCRETE POLE MOUNTED SIGNAL

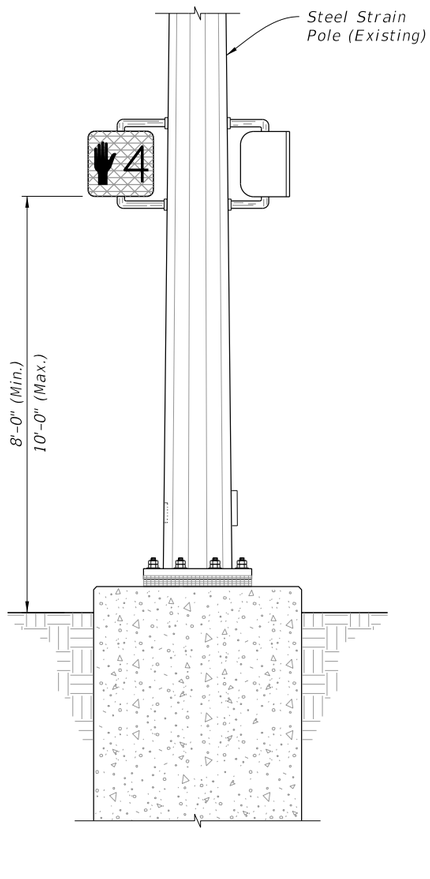

STRAIN POLE MOUNTED SIGNAL

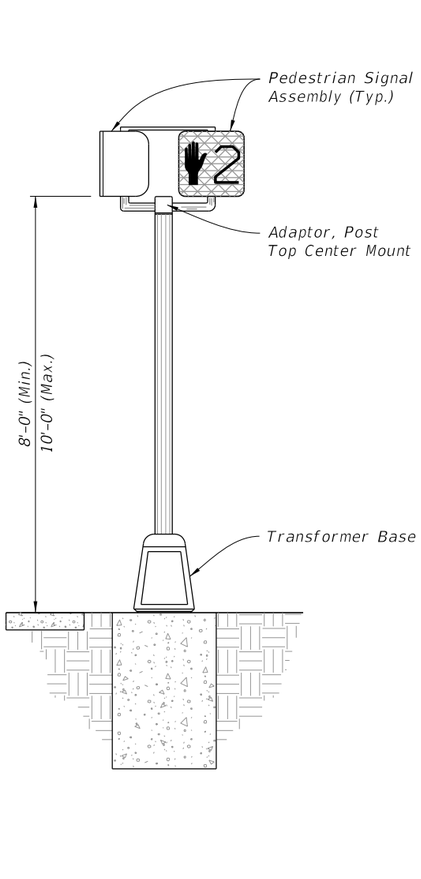

PEDESTAL MOUNTED SIGNAL

9/10/2024 2:28:51 PM

LAST REVISION	REVISION	DESCRIPTION:				
11/01/20			FDOT FY 2025-26 STANDARD PLANS	PEDESTRIAN CONTROL SIGNAL INSTALLATION DETAILS	INDEX 653-001	SHEET 1 of 1