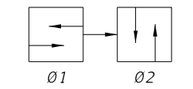

SOP 1

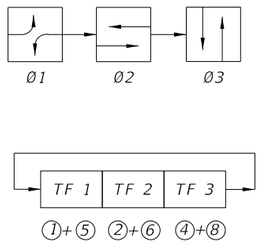

SOP 2

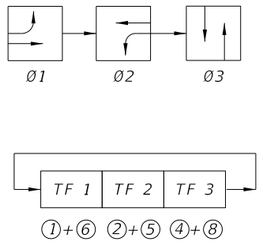

SOP 3

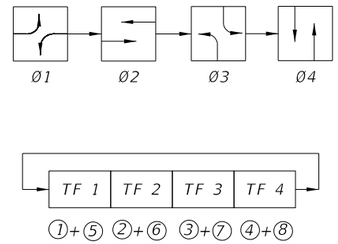

SOP 4

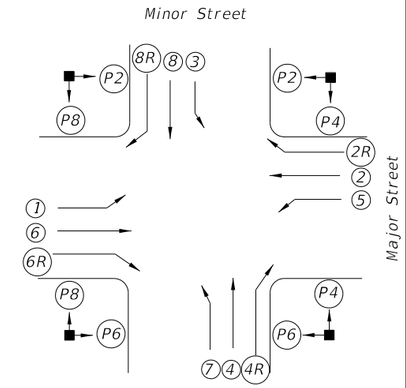

SIGNALIZED INTERSECTION

Vehicle movements & signal head number assignments are not directionally oriented but shall maintain their relative orientation about the intersection (I.E., movements 7 and 4 are always to the right of movements 1 and 6 etc.).

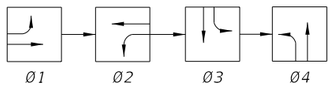

SOP 5

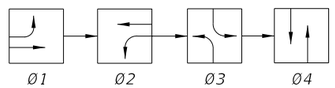

SOP 6

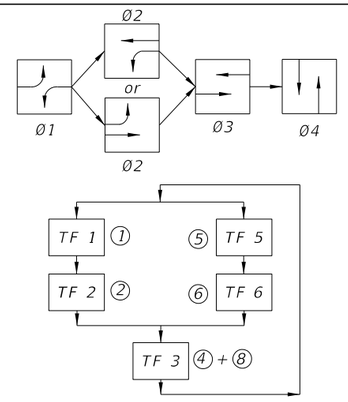

SOP 7

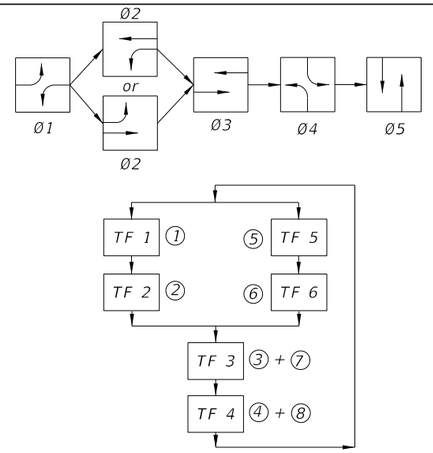

SOP 8

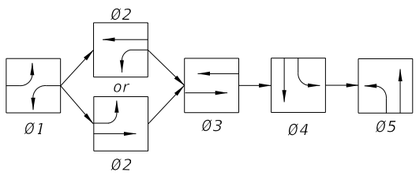

SOP 9

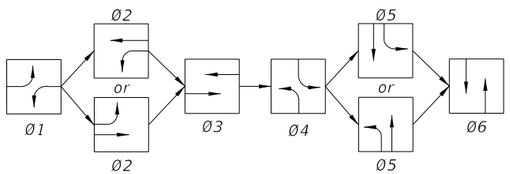

SOP 10

LEGEND

(X)	Vehicle Movement Number
(PX)	Pedestrian Movement Number
TF X	Timing Function Number
ØX	Phase Number
G	Green Arrow (Left or Right)
R	Red Arrow
Y	Yellow Arrow

SIGNAL CLEARANCE TABLE

(Blank Indicates No Clearance Required)

SIGNAL INDICATIONS: From \ To	R	R	G		G	Y	WALK	DONT WALK
R			Y		G	Y		
R			Y		G	Y		
G					G			
G								
Y								
WALK								
DONT WALK							Flash DONT WALK	

9/10/2024 2:32:24 PM

LAST REVISION	REVISION	DESCRIPTION:			
11/01/17			FY 2025-26 STANDARD PLANS	STANDARD SIGNAL OPERATING PLANS	INDEX 671-001 / SHEET 1 of 2

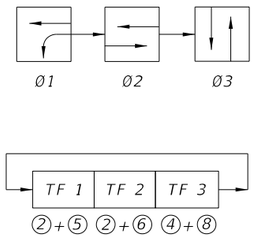

SOP 11

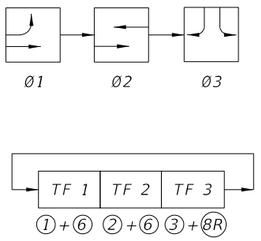

SOP 12

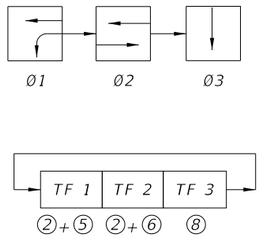

SOP 13
(ONE- WAY STREET INTERSECTION)

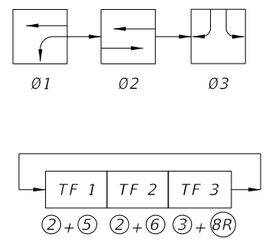

SOP 14
(DIAMOND INTERCHANGE OPERATION)

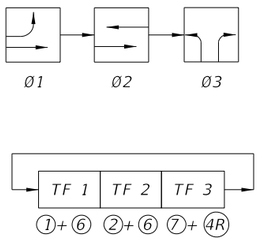

SOP 15
(DIAMOND INTERCHANGE OPERATION)

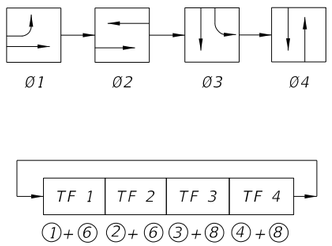

SOP 16

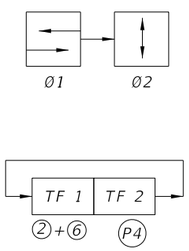

SOP 17
(MIDBLOCK)

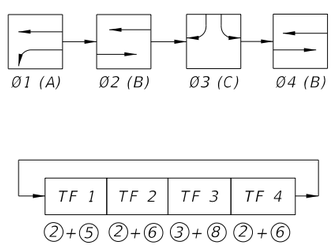

NOTE:
Only Ø2 Or Ø4 Used, Not Both To Obtain ABC, Or ACB Operation.

SOP 18
(DIAMOND INTERCHANGE OPERATIONS)

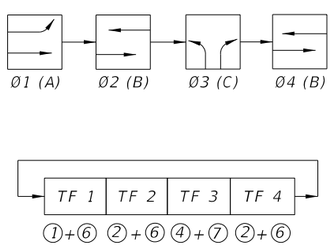

NOTE:
Only Ø2 Or Ø4 Used, Not Both To Obtain ABC, Or ACB Operation.

SOP 19
(DIAMOND INTERCHANGE OPERATIONS)

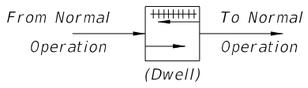

POP 1

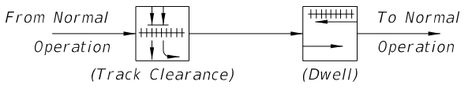

POP 2

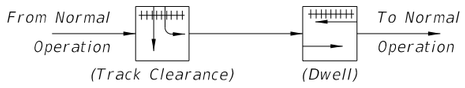

POP 3

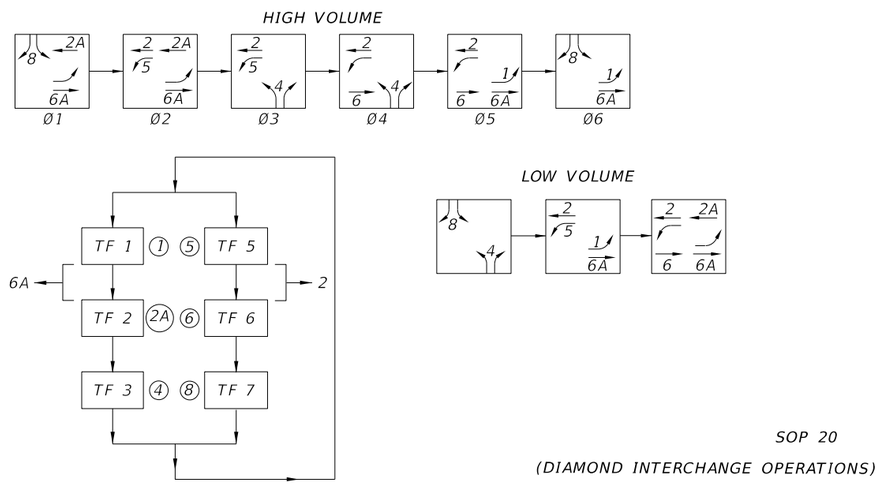

SOP 20
(DIAMOND INTERCHANGE OPERATIONS)

LAST REVISION	REVISION	DESCRIPTION:	FDOT FY 2025-26 STANDARD PLANS	STANDARD SIGNAL OPERATING PLANS	INDEX	SHEET
11/01/17					671-001	2 of 2

9/10/2024 2:32:30 PM