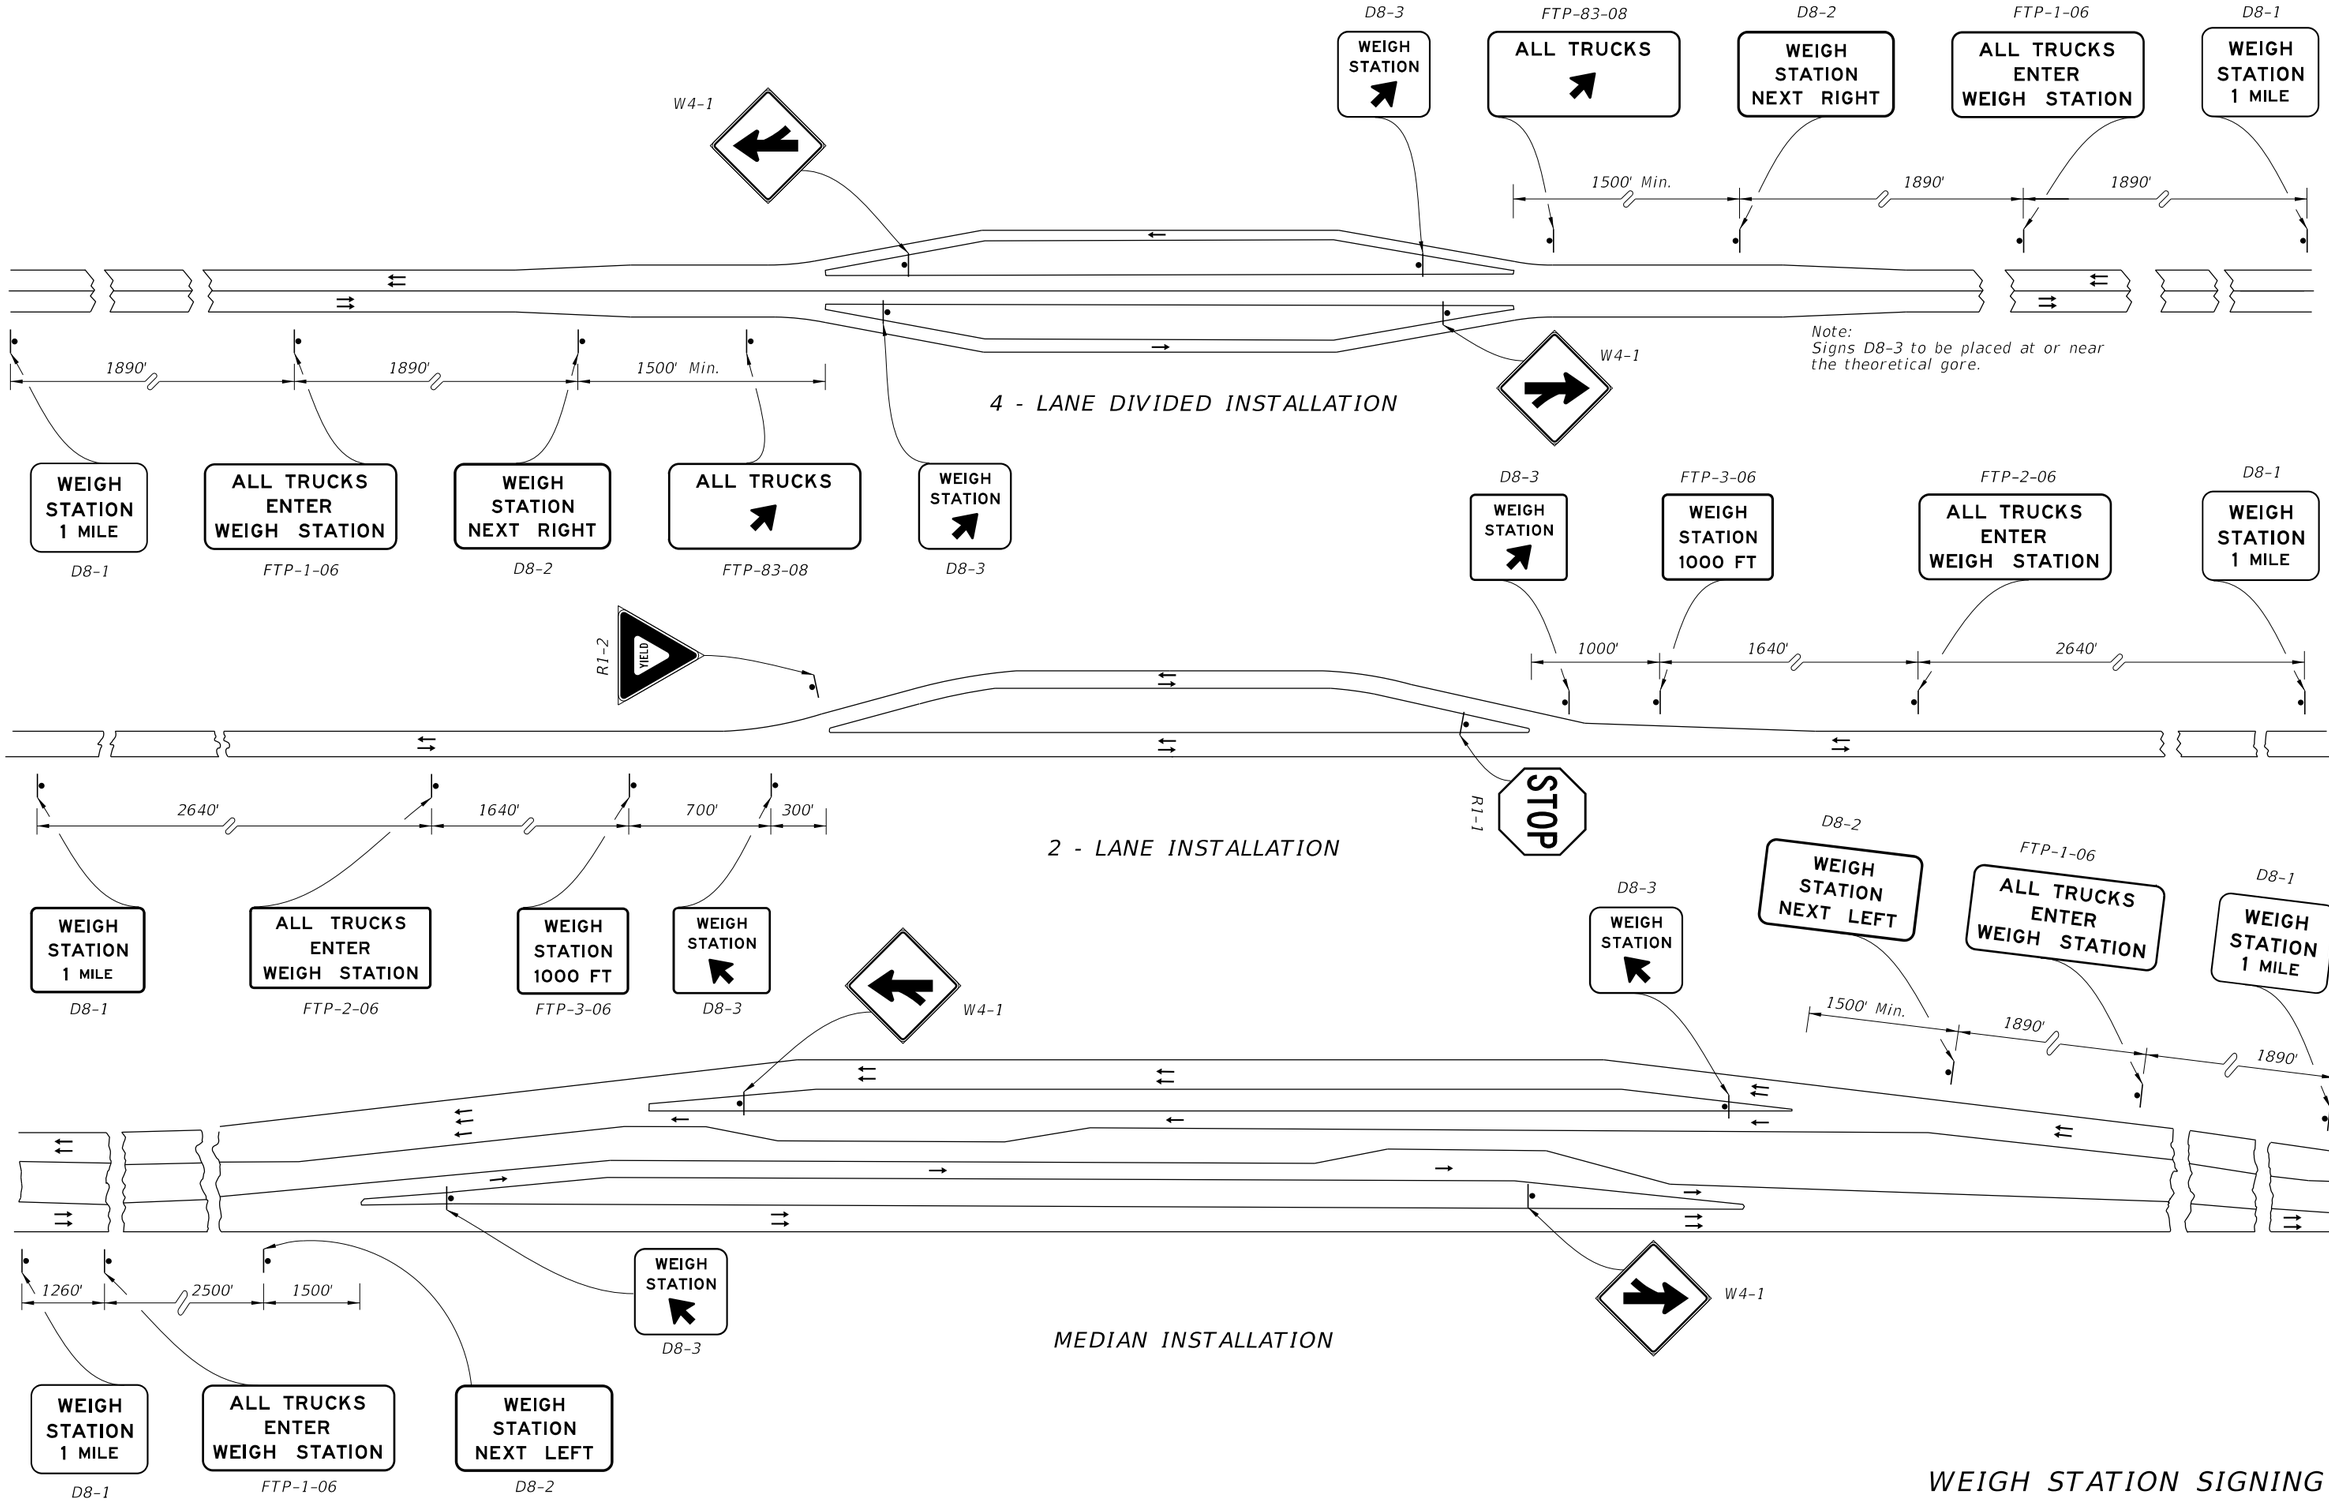

WEIGH STATION SIGNING

LAST REVISION	REVISION	DESCRIPTION:				
11/01/17			FDOT	FY 2025-26 STANDARD PLANS	TYPICAL SIGNING FOR TRUCK WEIGH AND INSPECTION STATIONS	INDEX 700-108 / SHEET 1 of 2

9/10/2024 2:53:24 PM

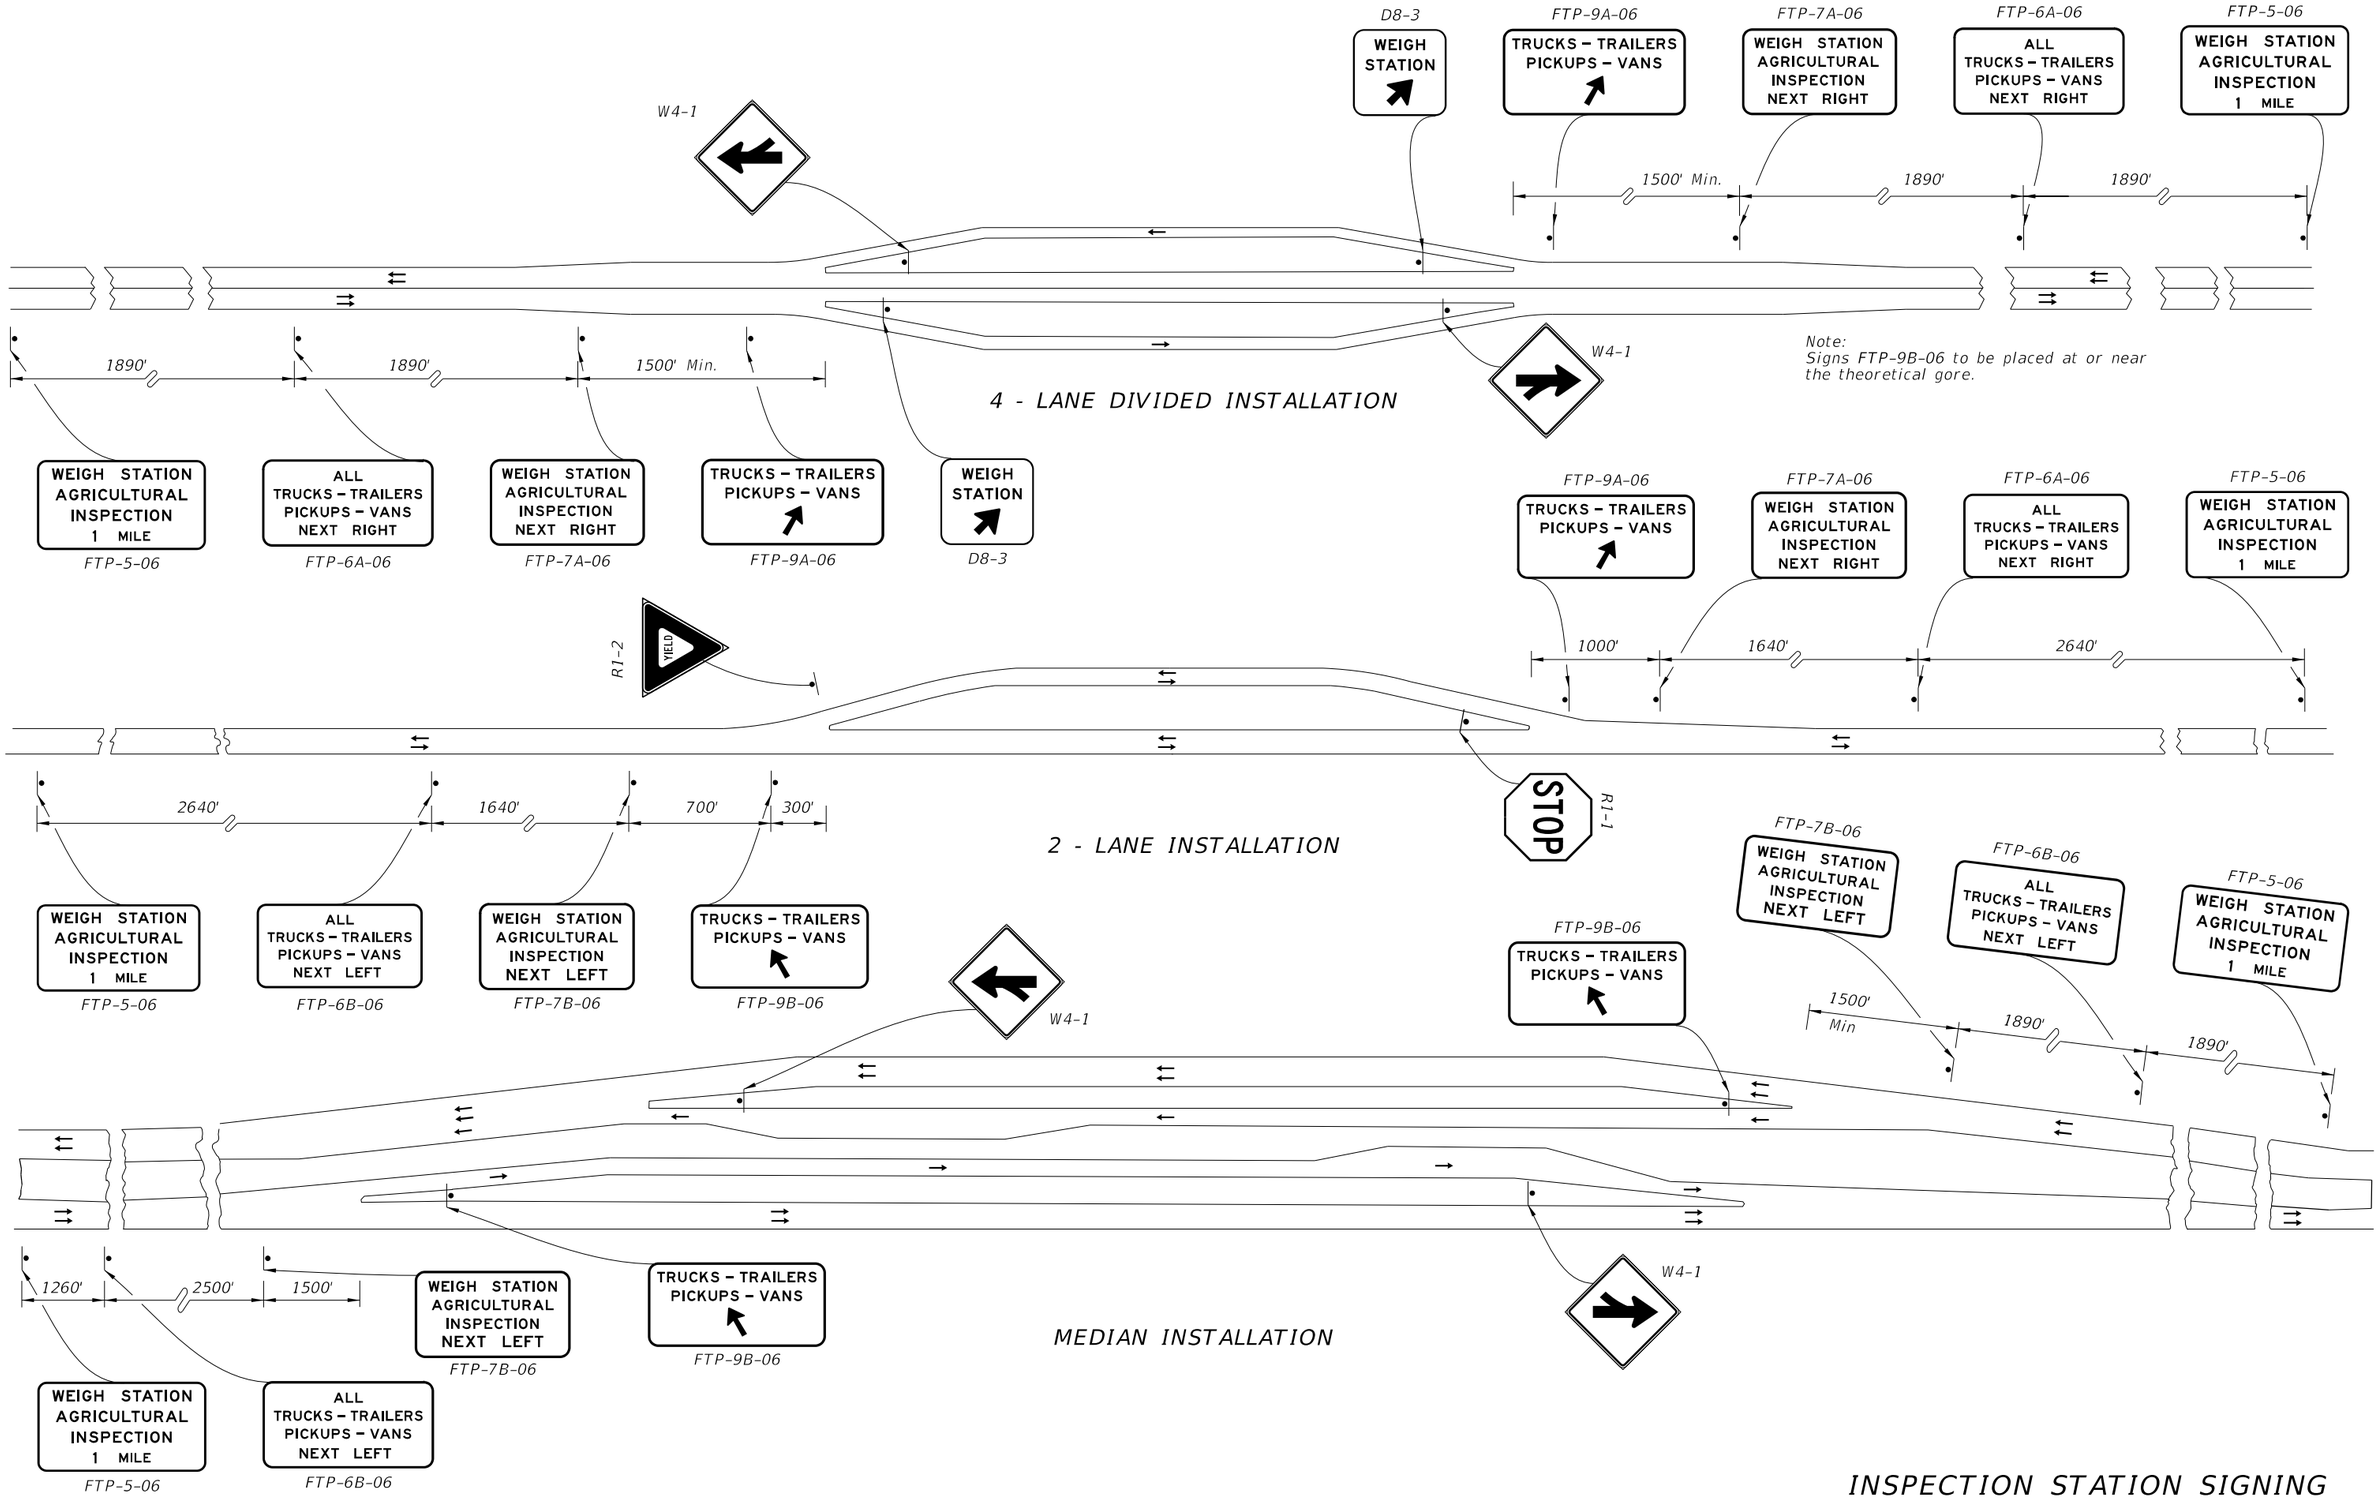

INSPECTION STATION SIGNING

9/10/2024 2:53:31 PM

LAST REVISION	REVISION	DESCRIPTION:				
11/01/17			FDOT FY 2025-26 STANDARD PLANS	TYPICAL SIGNING FOR TRUCK WEIGH AND INSPECTION STATIONS	INDEX 700-108	SHEET 2 of 2