




9/29/2026 7:45:58 AM

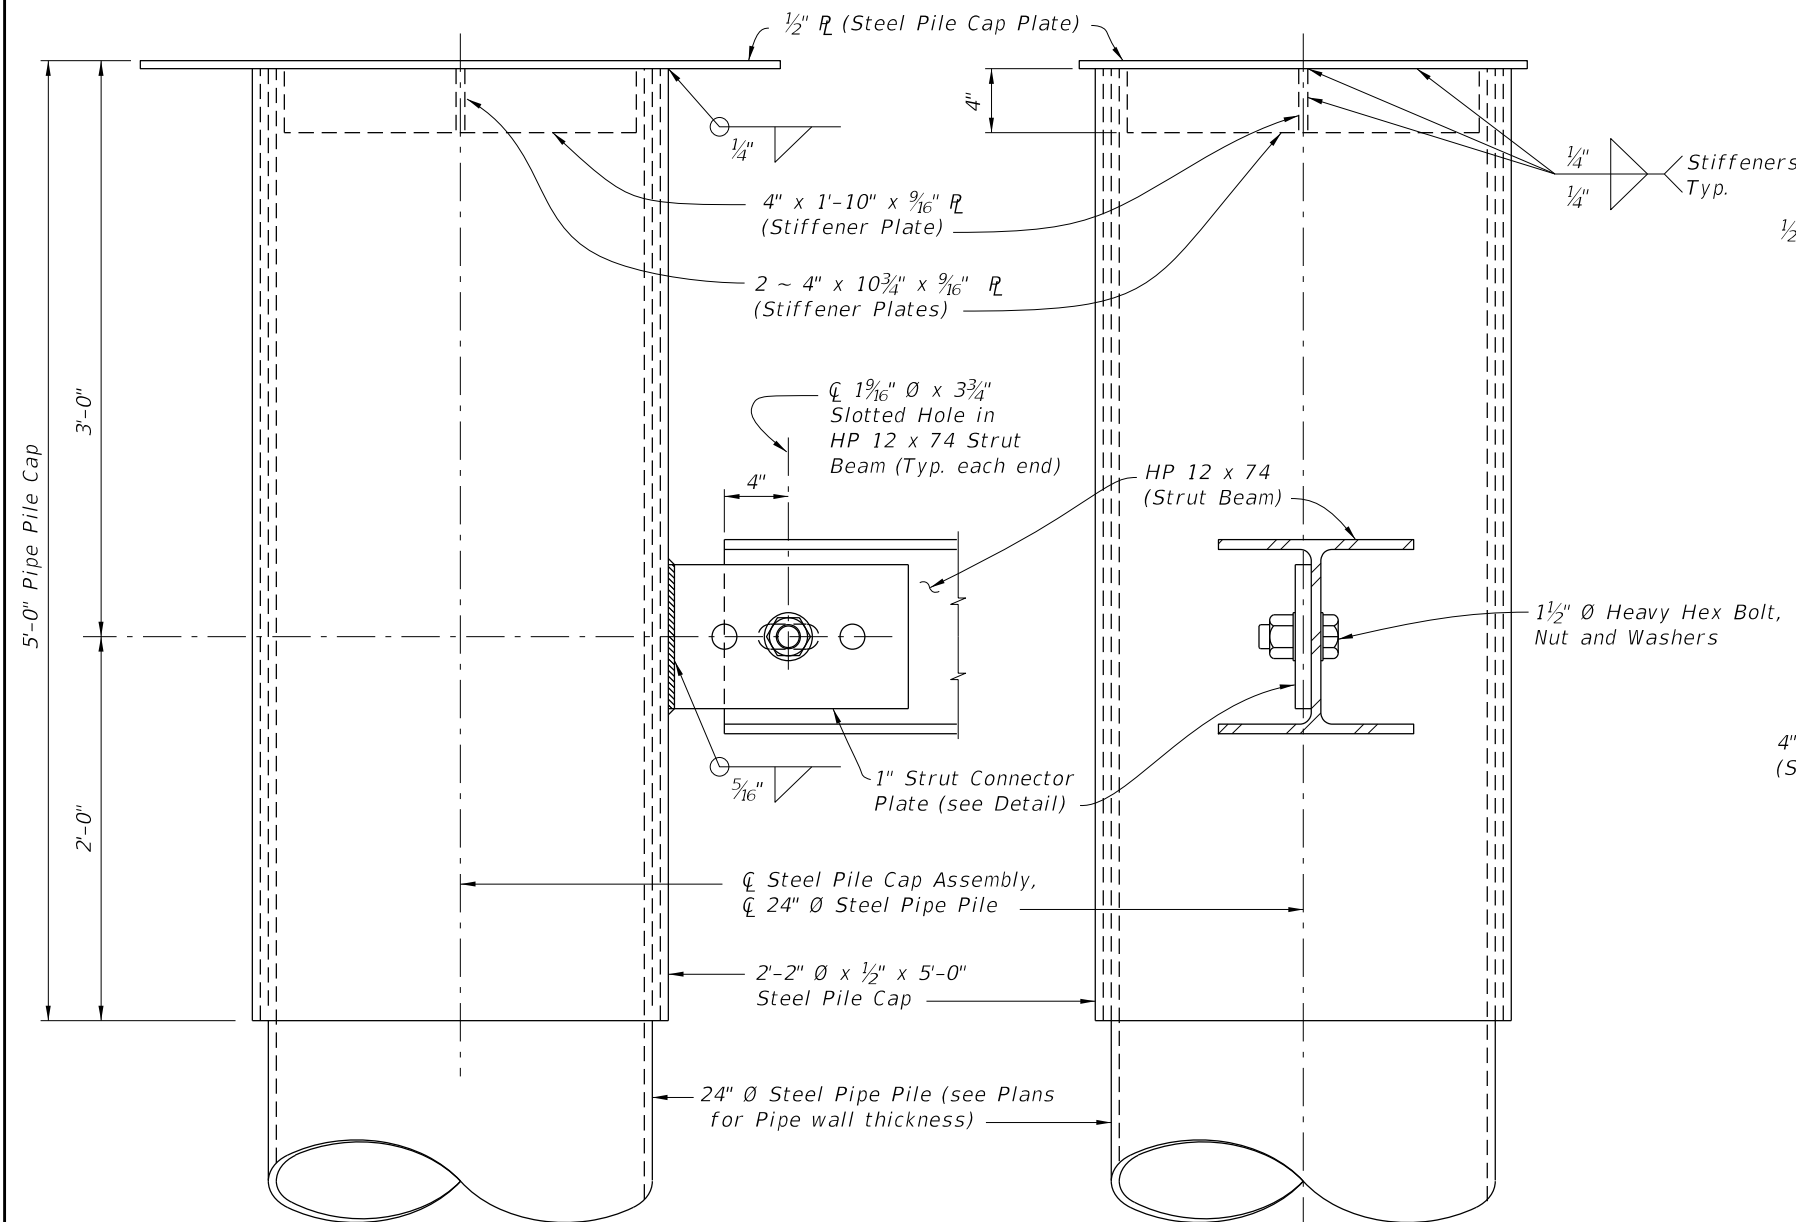


PARTIAL VIEW A-A

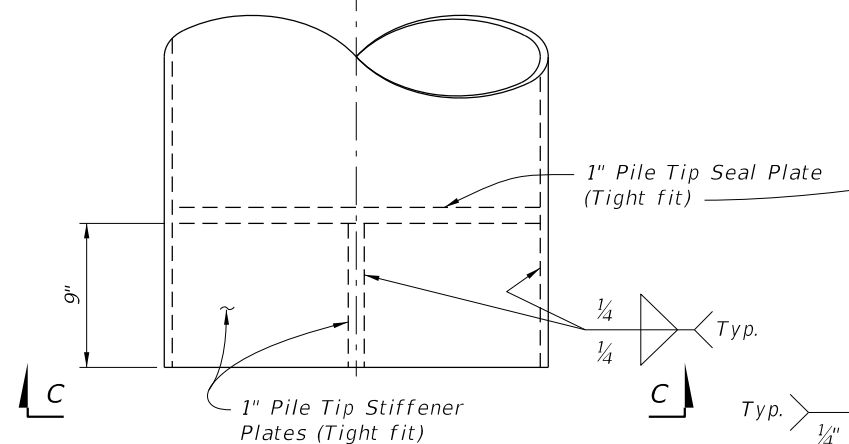


VIEW B-B

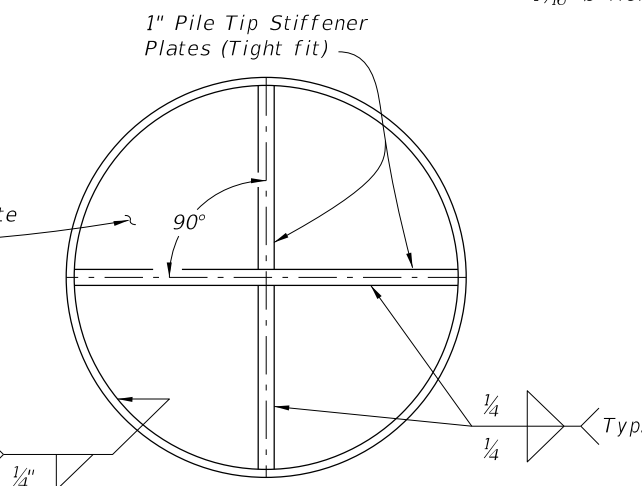

VIEW C-C
PILE TIP DETAIL

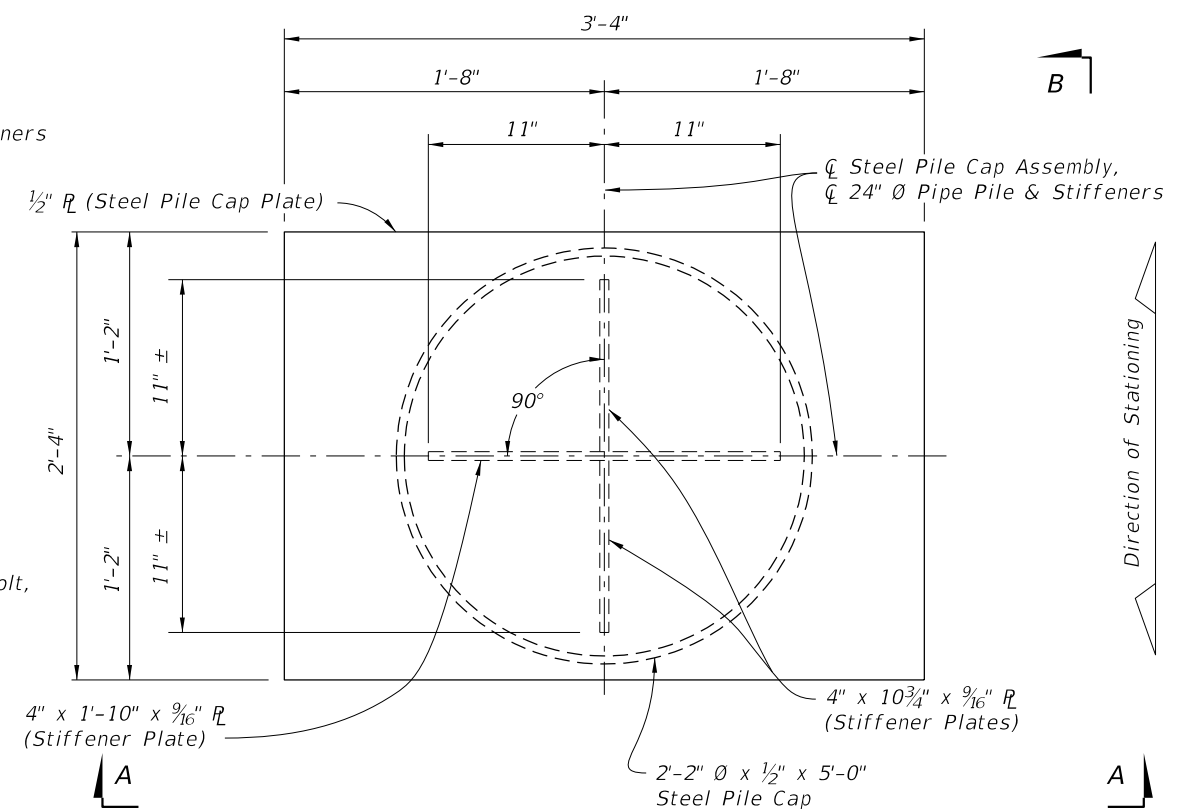


PLAN VIEW STEEL PILE CAP ASSEMBLY
(Bearing Plates and Bearing Keeper Bars not show for clarity)

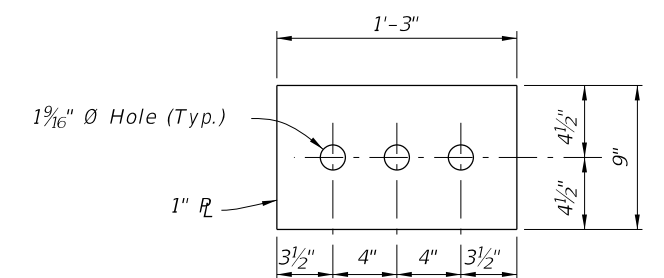


STRUT CONNECTOR PLATE DETAIL


LAST REVISION 11/01/25	REVISION	DESCRIPTION:	FDOT FY 2027-28 STANDARD PLANS	TEMPORARY DETOUR BRIDGE DETAILS STEEL PIPE PILE BACKWALL BENT	INDEX 102-230	SHEET 1 of 3
------------------------------	----------	--------------	--------------------------------------	--	------------------	-----------------

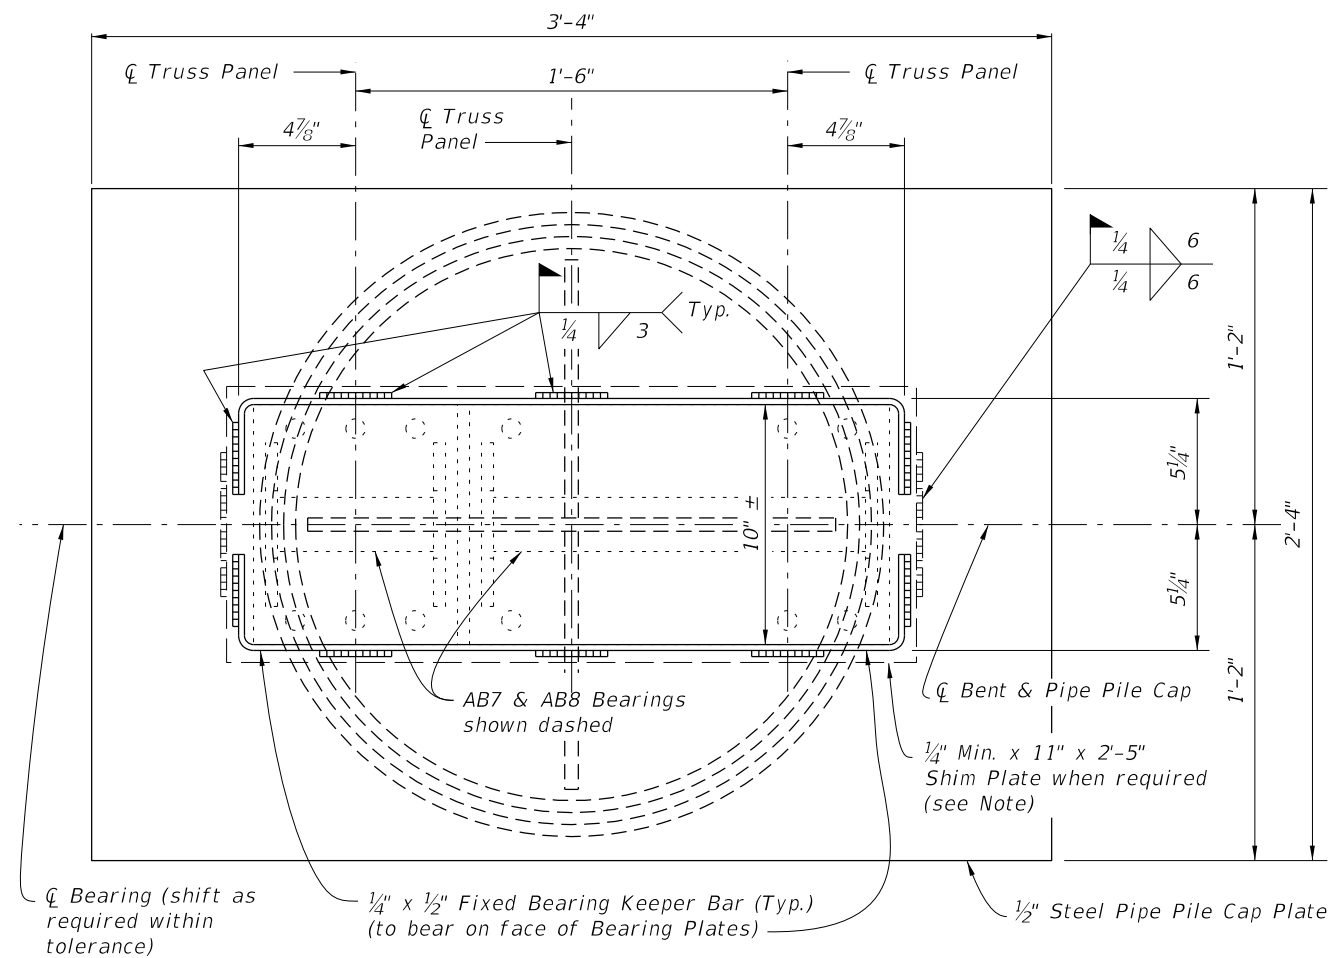

PARTIAL PLAN VIEW

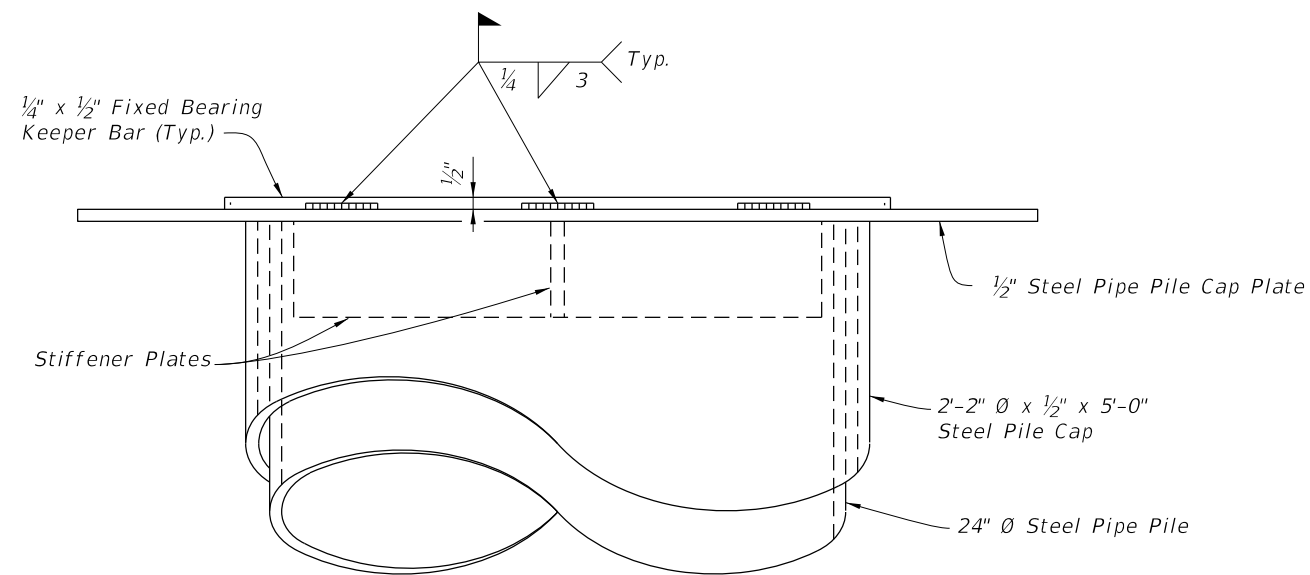


PARTIAL ELEVATION VIEW

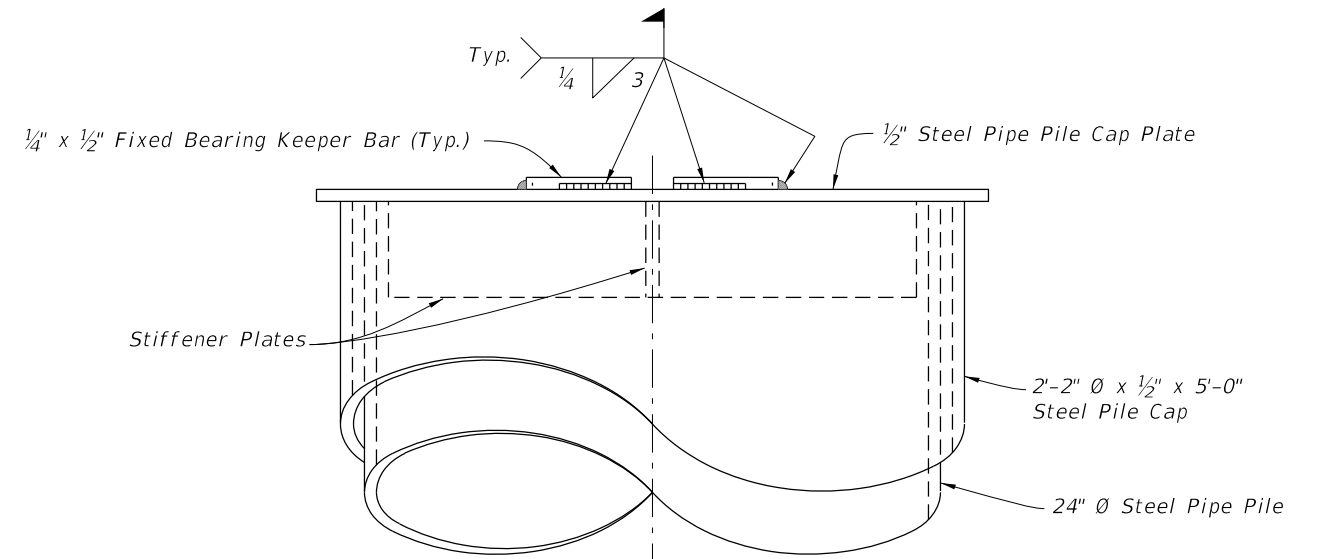

END VIEW

Note:
Use Shim Plates as required to provide equal bearing seat elevations across the bent. Vary thickness of Shim Plate across the pile cap plate to provide a level bearing area in the transverse direction.

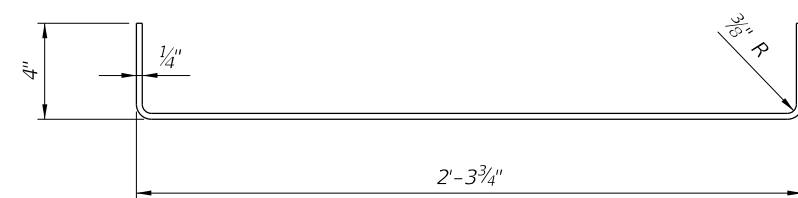

FIXED BEARING KEEPER BAR DETAIL

FIXED BEARING DETAILS

LAST REVISION 11/01/25	REVISION	DESCRIPTION:		FY 2027-28 STANDARD PLANS	TEMPORARY DETOUR BRIDGE DETAILS STEEL PIPE PILE BACKWALL BENT	INDEX 102-230	SHEET 2 of 3
------------------------------	----------	--------------	---	------------------------------	--	------------------	-----------------



Note:
Use Shim Plates as required to provide equal bearing seat elevations across the bent. Vary thickness of Shim Plate across the pile cap plate to provide a level bearing area in the transverse direction.



ABUTMENT AND INTERMEDIATE EXPANSION BEARING DETAILS

LAST REVISION 11/01/25	DESCRIPTION: <div>  <div> FY 2027-28 STANDARD PLANS </div> </div>	TEMPORARY DETOUR BRIDGE DETAILS STEEL PIPE PILE BACKWALL BENT	INDEX 102-230	SHEET 3 of 3
------------------------------	--	--	------------------	-----------------

9/29/2026 7:46:03 AM