


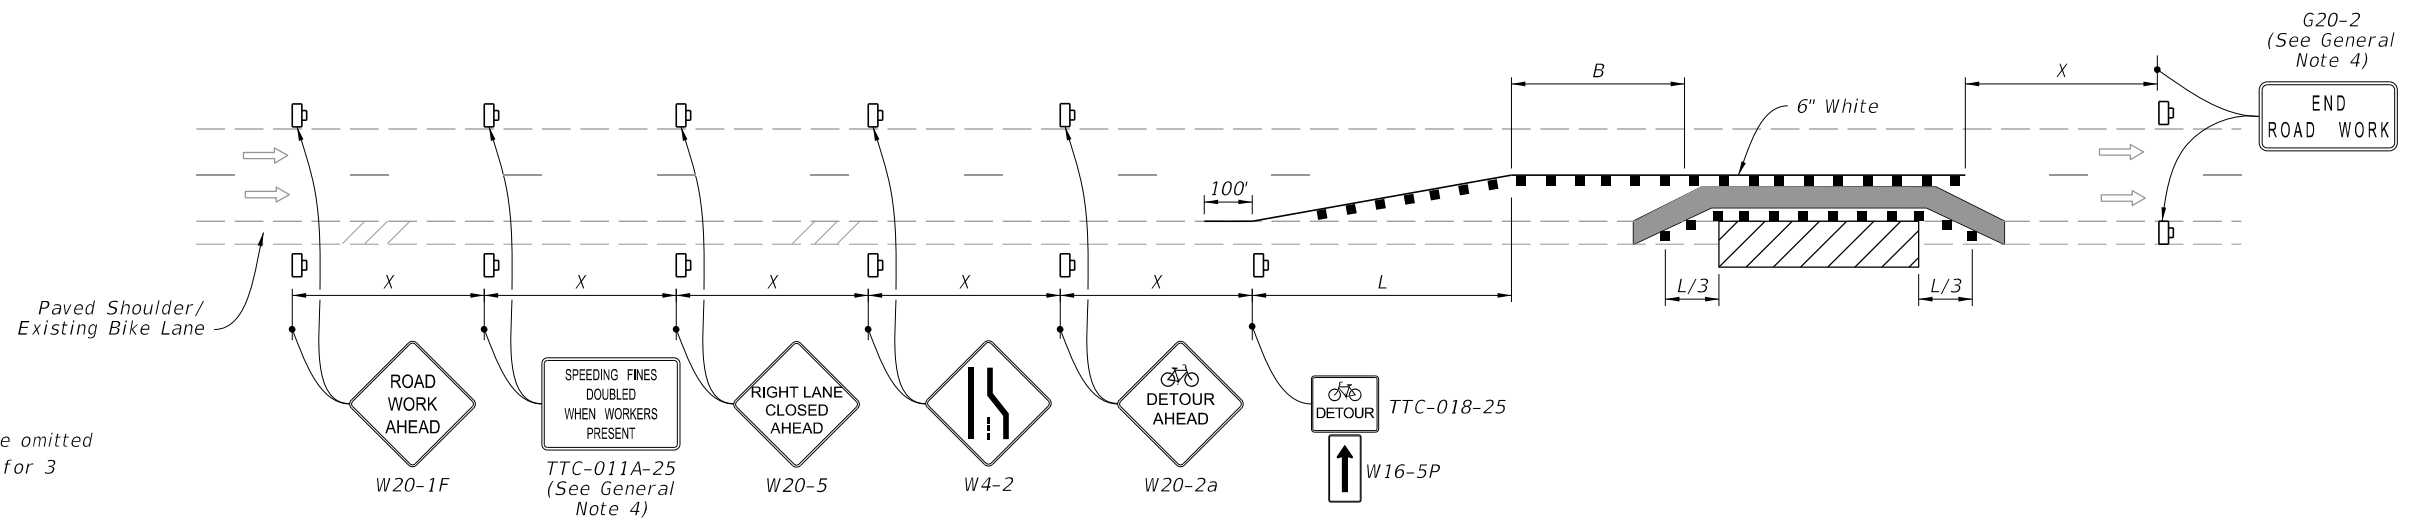




**NOTES:**

1. Temporary pavement markings may be omitted when the work operation is in place for 3 days or less.
2. If the Closed Bicycle Facility is a marked bicycle lane, use sign W20-5b instead of sign W21-5a.
3. If the travel lane is less than 14' wide, use sign R4-11.


**SYMBOLS:**

- Work Area
- Temporary Bicycle Way
- Channelizing Device (See Index 102-600)
- Work Zone Sign
- Arrow Board
- Lane Identification and Direction of Traffic
- (1) PCMS=Portable Changeable (Variable) Message Sign

**BICYCLE FACILITY SHIFT  
(With Lane Closure)**

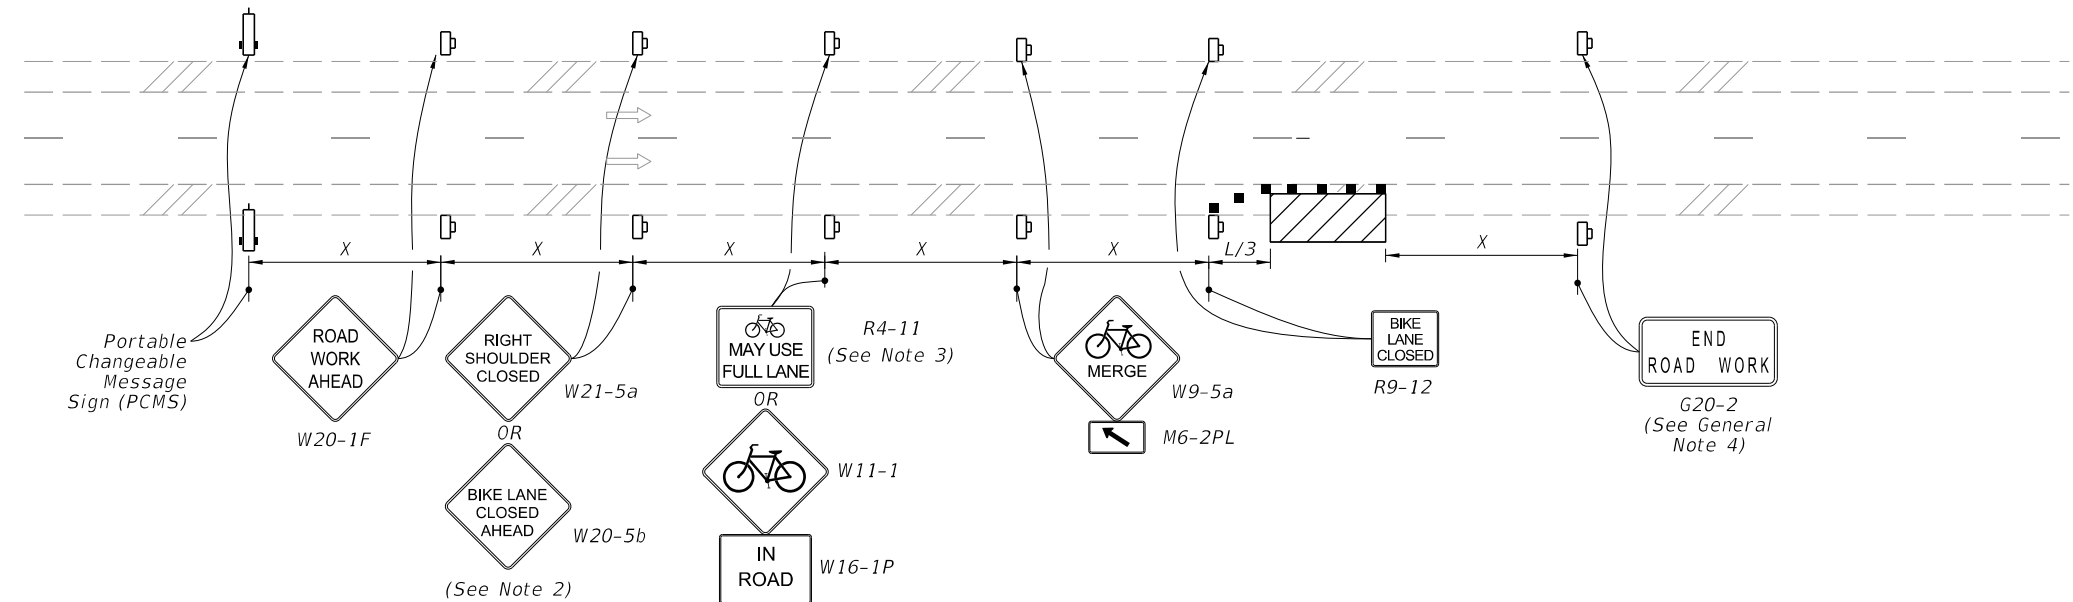

**BICYCLE FACILITY SHIFT  
(Work Zone Speed of 35 mph or Less)**

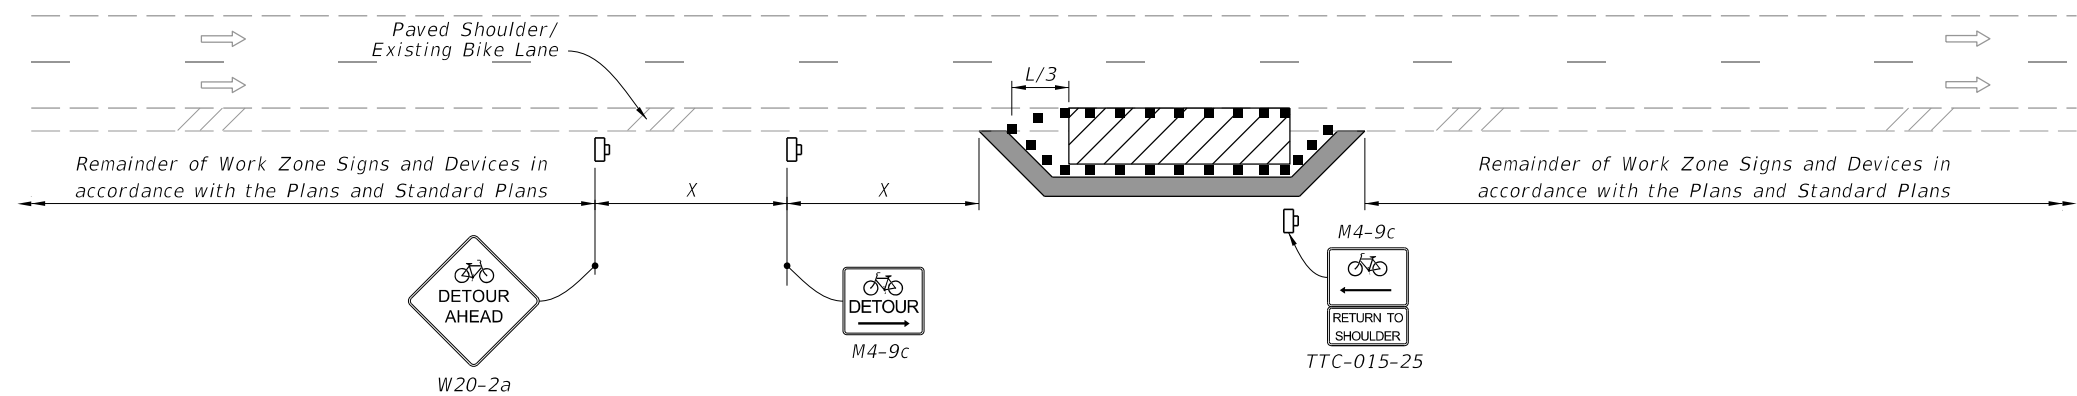

**BICYCLE SPECIAL DETOUR**

**TYPICAL PCMS DISPLAY:**

Message 1: BICYCLE FACILITY CLOSED  
Message 2: BICYCLES IN ROAD



**FY 2027-28  
STANDARD PLANS**

**BICYCLE FACILITY CLOSURES**

INDEX  
**102-661**

SHEET  
**2 of 2**