


GENERAL NOTES:


- 1. Work this Index with Index 425-001 and Index 425-010.
- 2. Orient grate with vanes directed toward predominant flow.
- 3. Provide 1¼" minimum cover for steel in slab tops unless otherwise shown. Tops may be either cast-in-place or precast concrete.
- 4. Place top slab openings such that 2 edges of inlet frame will be located directly above bottom wall or riser wall for Alternate B applications.
- 5. When used on a structure with dimensions larger than those detailed on Sheet 3 and risers are not applied, construct the top slab using Index 425-010 with the slab opening adjusted to 24"x36". The "Special Top Slab" on Index 425-010 is not permitted.
- 6. Frame may be adjusted with one to six courses of brick.
- 7. Vaned grates with approximately equal openings that satisfy AASHTO HL-93 loading are permitted. Provide reversible (right or left) grates.

TABLE OF CONTENTS:	
Sheet	Description
1	General Notes and Contents
2	Frame and Grate Details
3	Top Slab Details

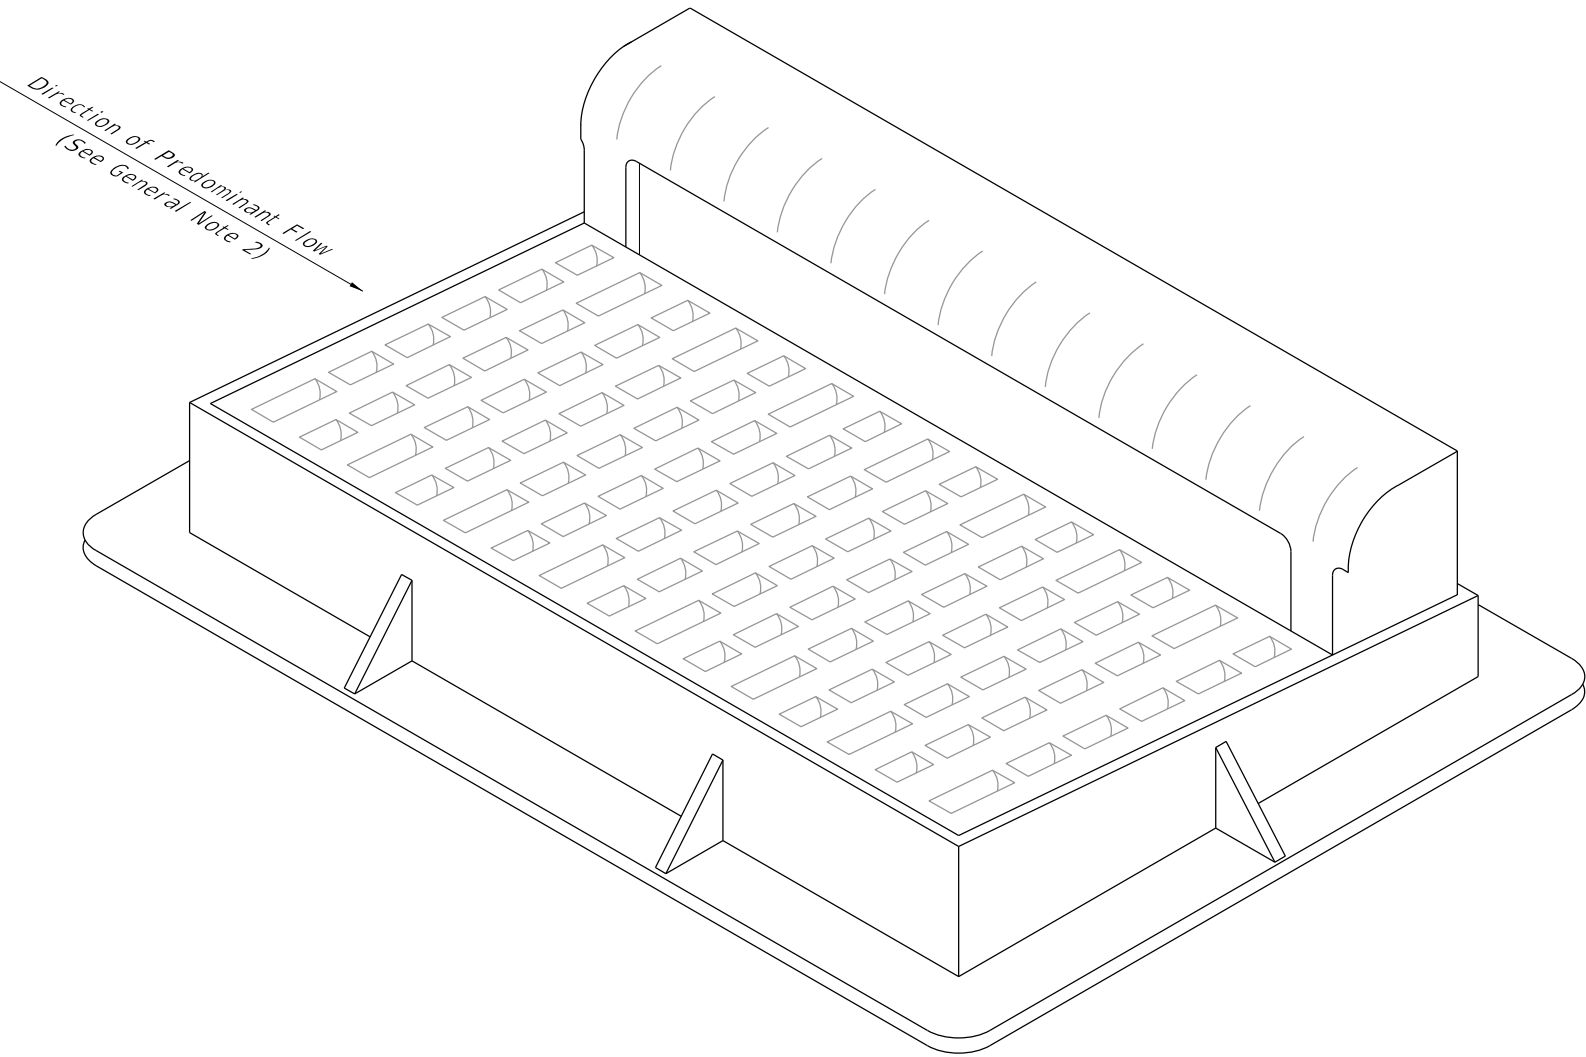


CURB INLET TOP TYPE 9


9/28/2026 11:50:48 AM

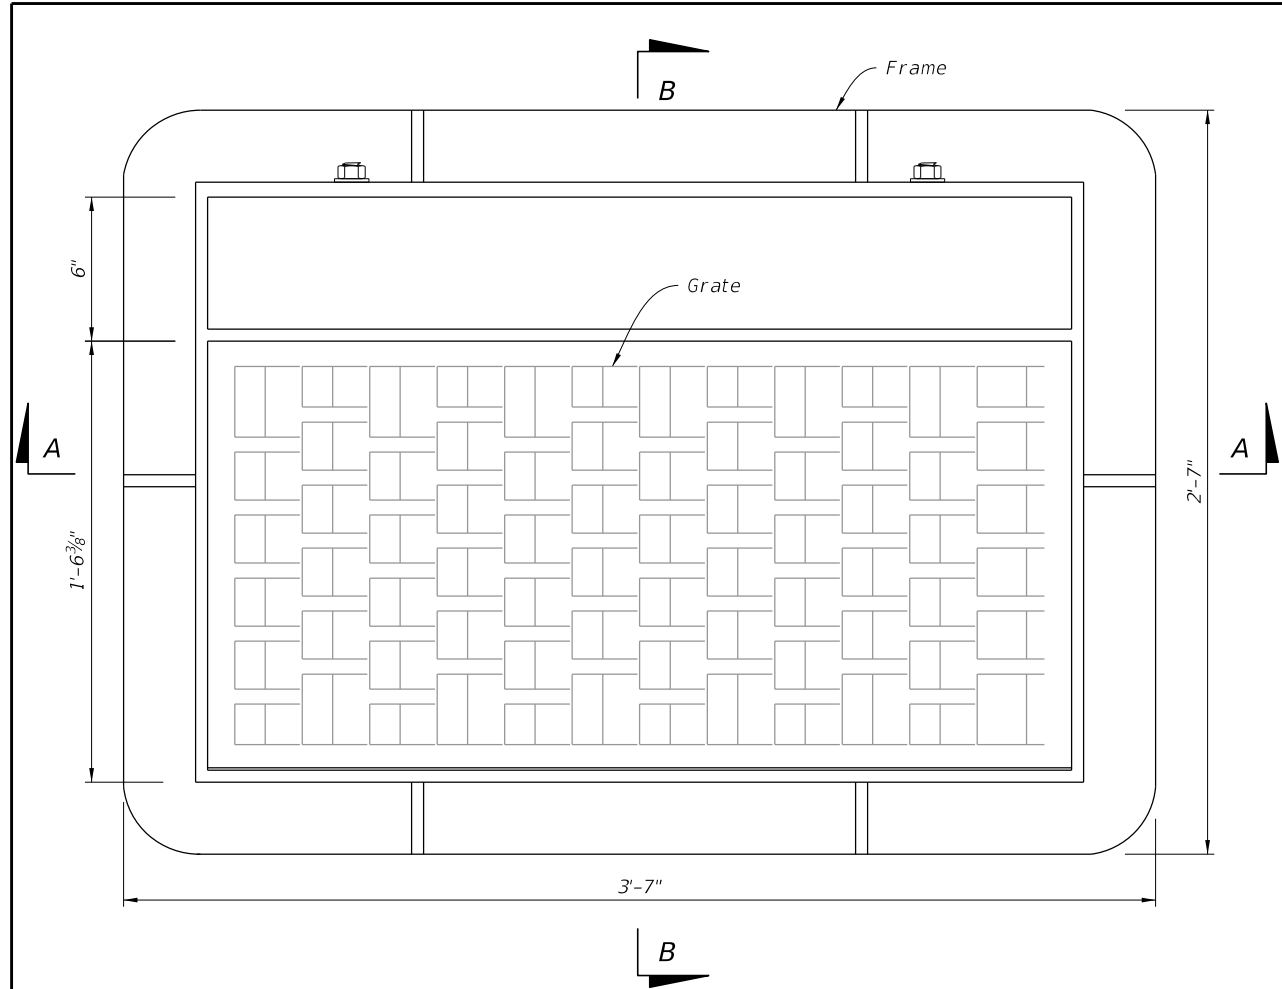


PLAN

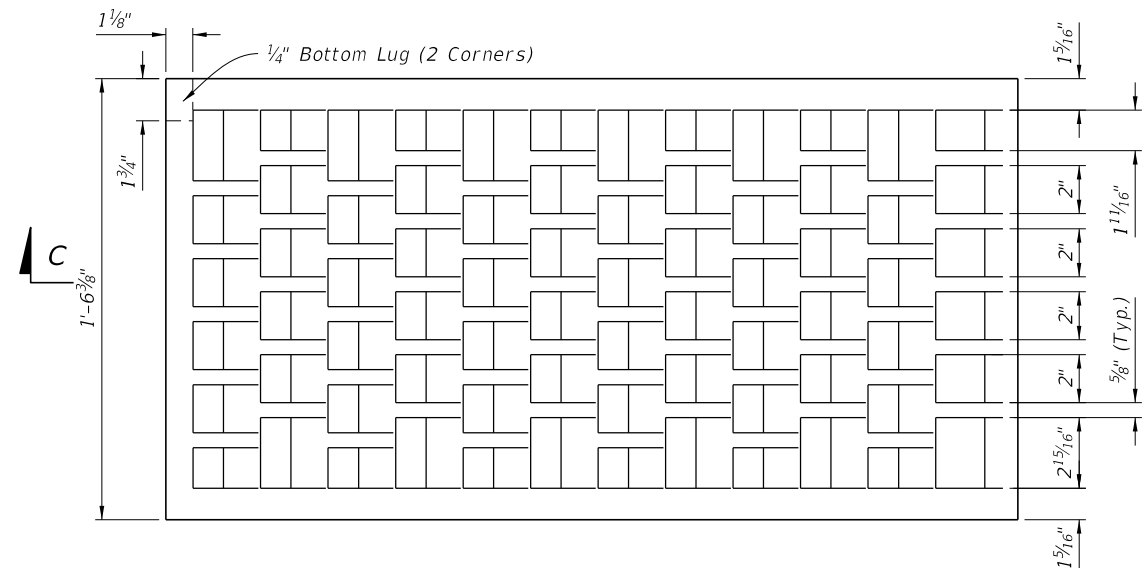


PLAN

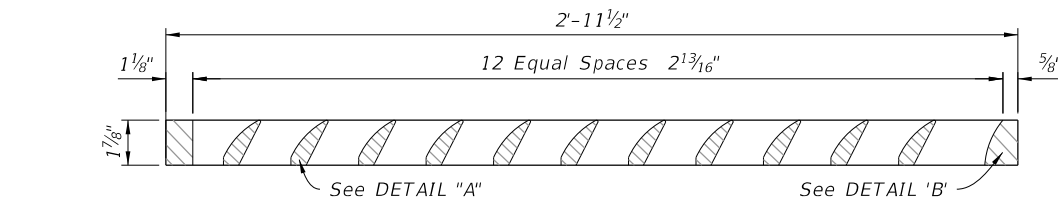

SECTION C-C

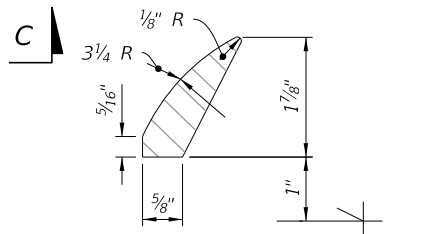


DETAIL "A"

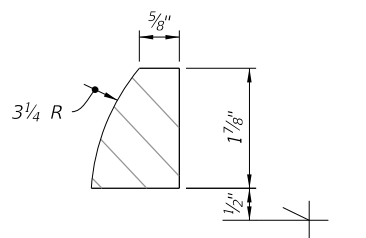


DETAIL "B"

GRATE DETAILS

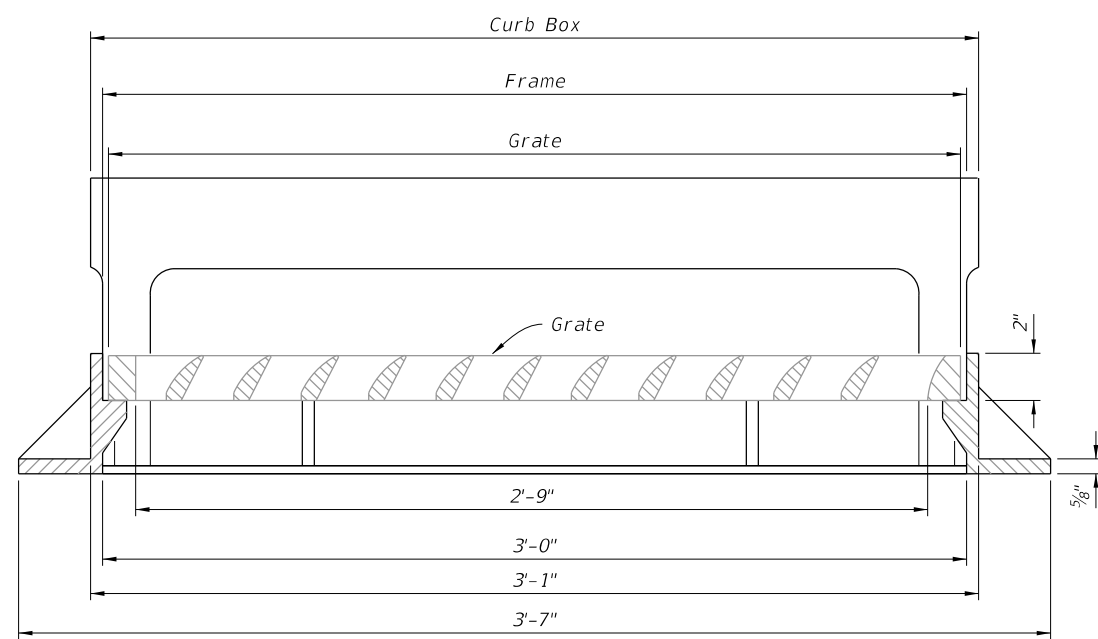

SECTION A-A

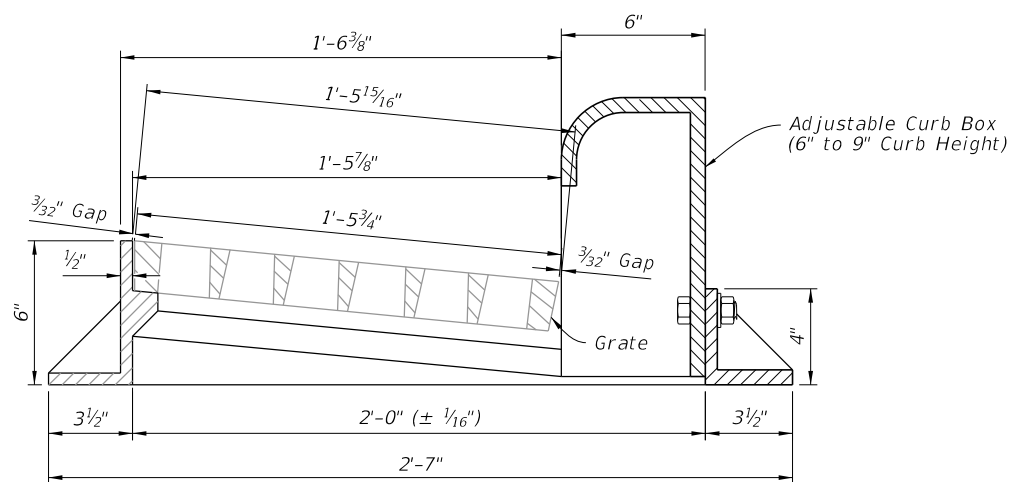


SECTION B-B

FRAME AND GRATE DETAILS


FRAME AND GRATE DETAILS

9/28/2026 11:50:51 AM


LAST REVISION	DESCRIPTION:	FDOT	FY 2027-28 STANDARD PLANS	CURB INLET TYPE 9	INDEX	SHEET
11/01/20					425-024	2 of 3

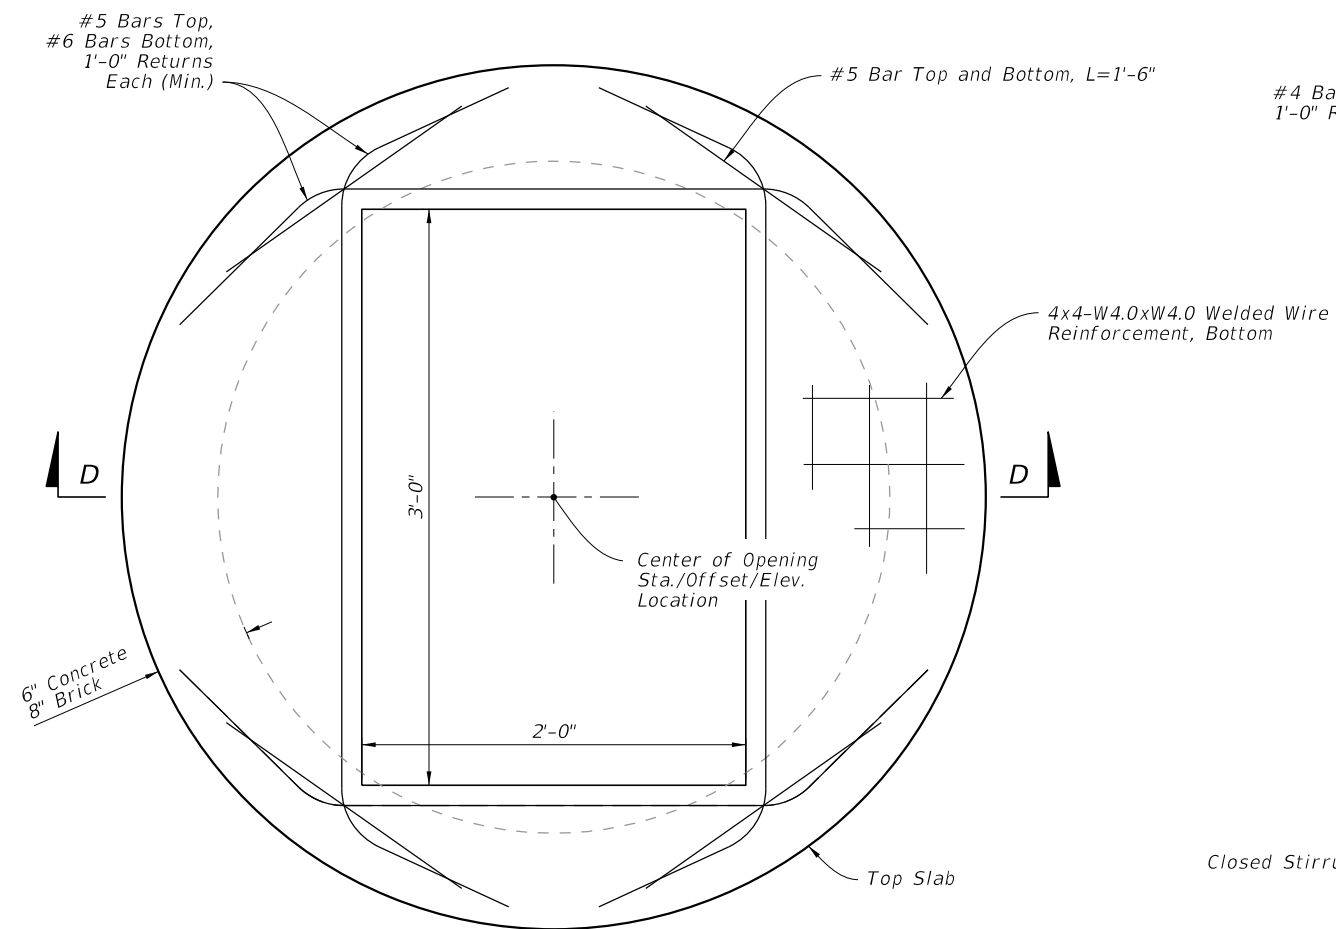


PLAN

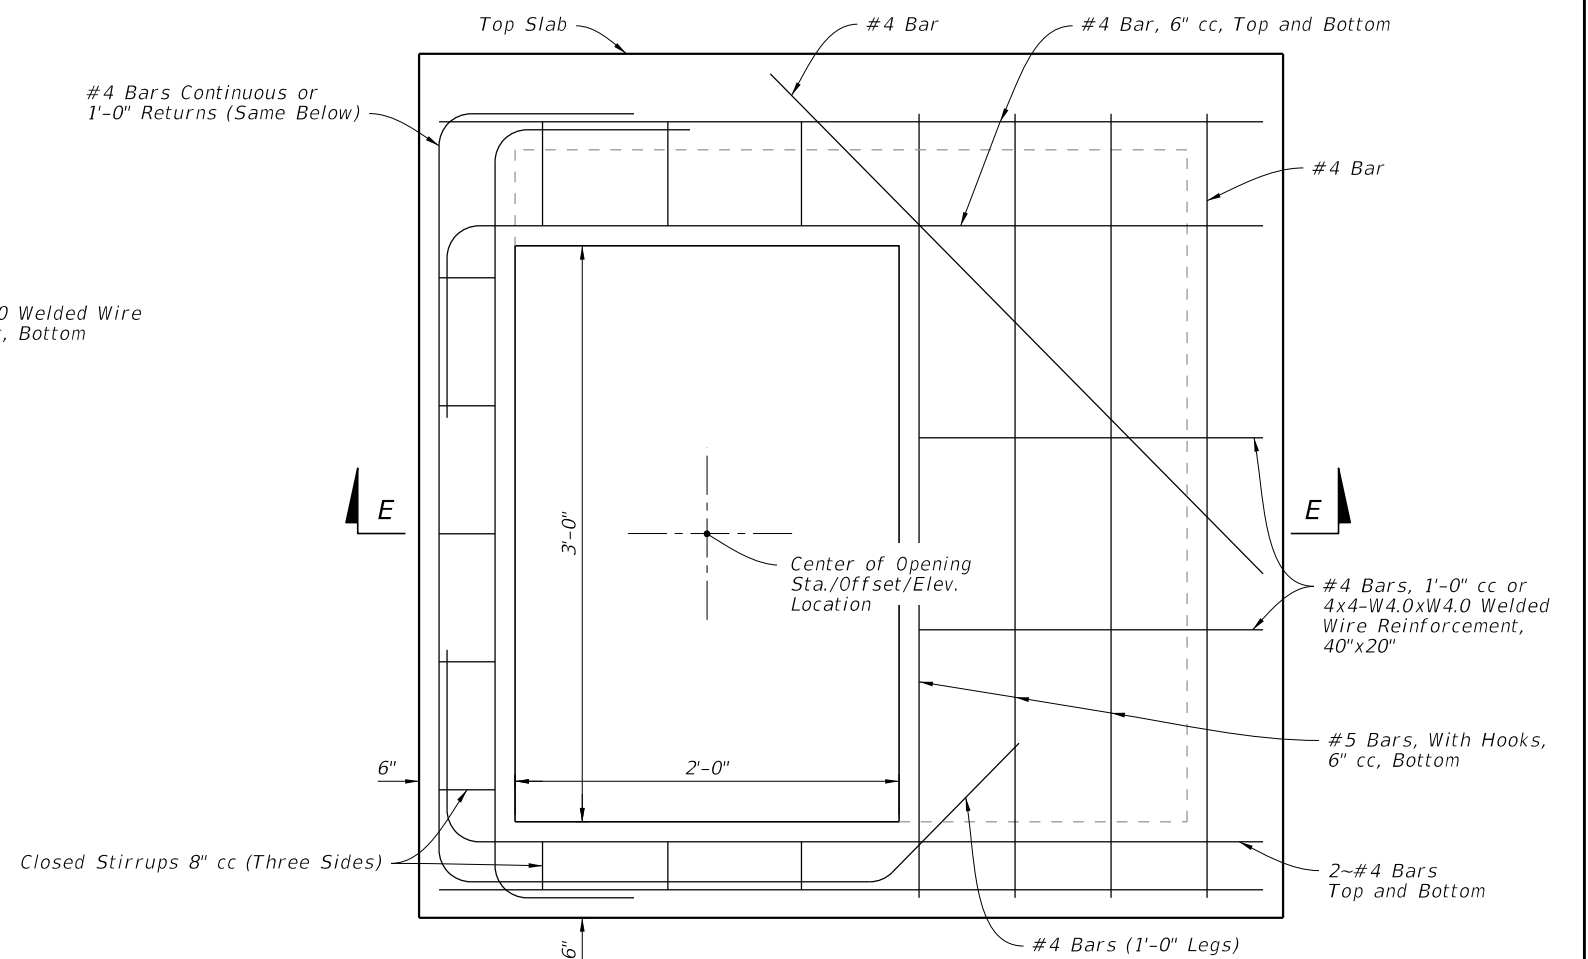

PLAN

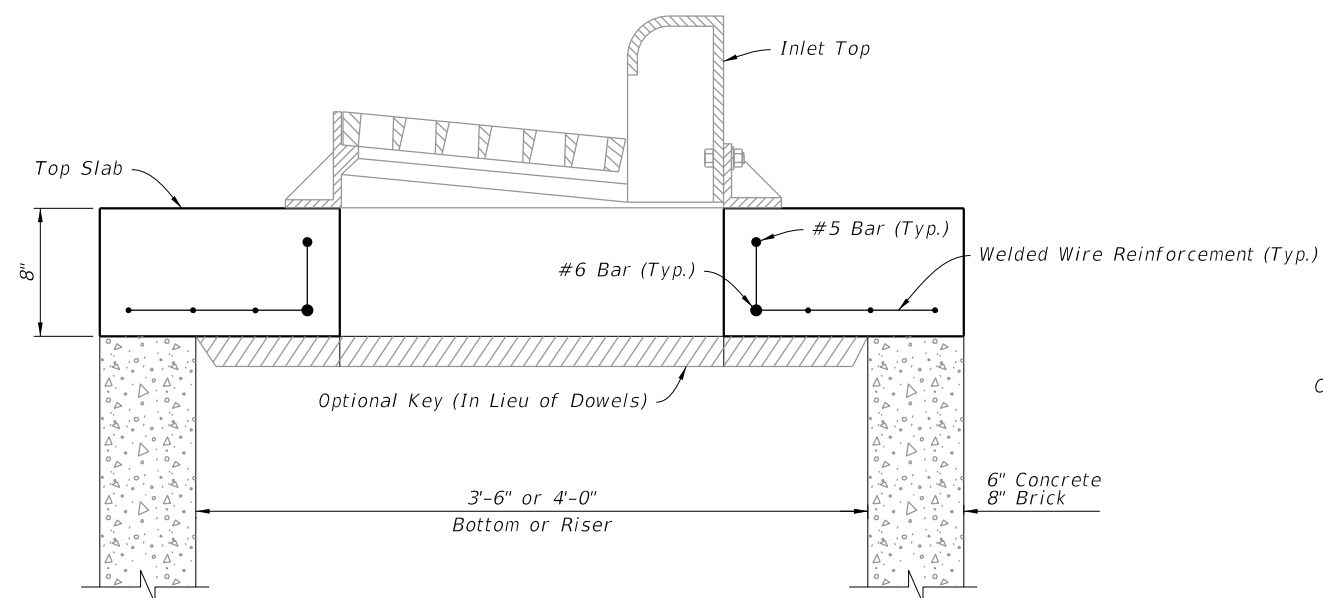

SECTION D-D

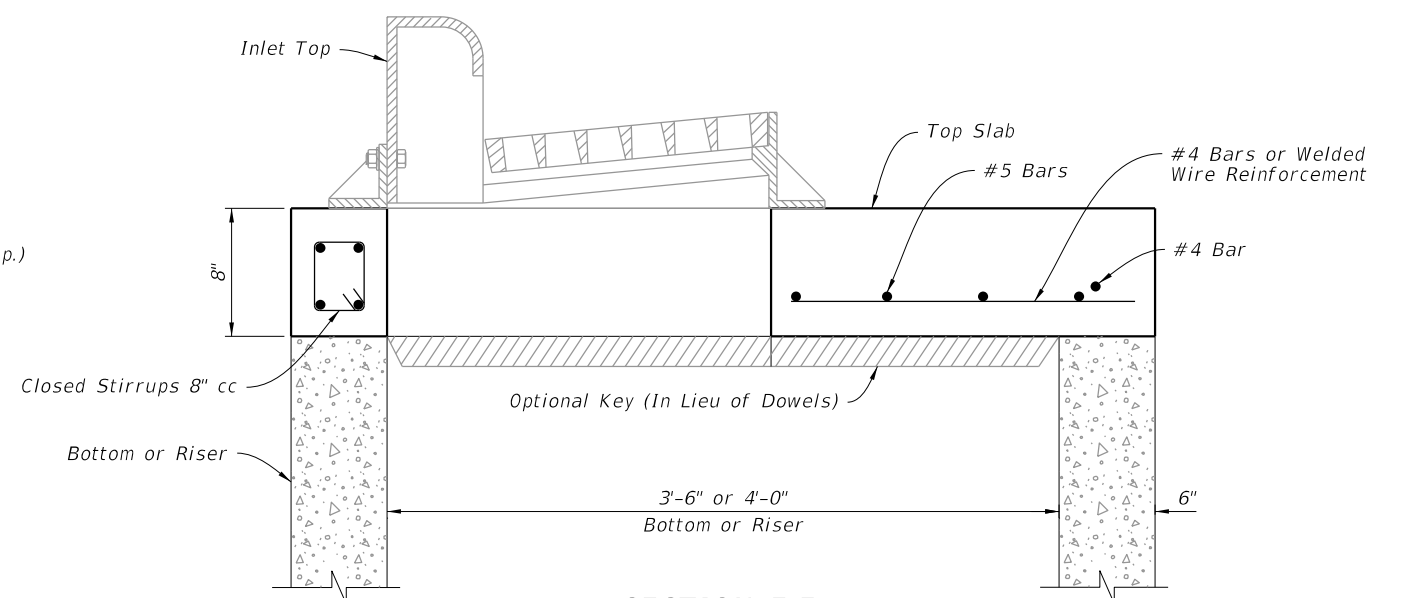

SECTION E-E

TOP SLAB DETAILS

LAST REVISION 11/01/20	REVISION	DESCRIPTION:	FDOT	FY 2027-28 STANDARD PLANS	CURB INLET TYPE 9	INDEX 425-024	SHEET 3 of 3
------------------------------	----------	--------------	------	------------------------------	-------------------	------------------	-----------------

9/28/2026 11:50:54 AM