


GENERAL NOTES:





- 1. Work this Index with Index 425-001 and Index 425-010.
- 2. Orient grate with vanes directed toward predominant flow.
- 3. Provide 1¼" minimum cover for steel in slab tops unless otherwise shown. Tops may be either cast-in-place or precast concrete.
- 4. Place top slab openings such that 2 edges of inlet frame will be located directly above bottom or riser walls, for Alternate B applications.
- 5. When used on a structure with dimensions larger than those detailed on Sheet 3 and risers are not applied, construct the top slab using Index 425-010 with the slab opening adjusted to 22"x24". The "Special Top Slab" on Index 425-010 is not permitted.
- 6. Frame may be adjusted with one to six courses of brick.
- 7. Vaned grates with approximately equal openings that satisfy AASHTO HL-93 loading are permitted. Provide reversible (right or left) grates.

TABLE OF CONTENTS:	
Sheet	Description
1	General Notes and Contents
2	Frame and Grate Details
3	Top Slab Details


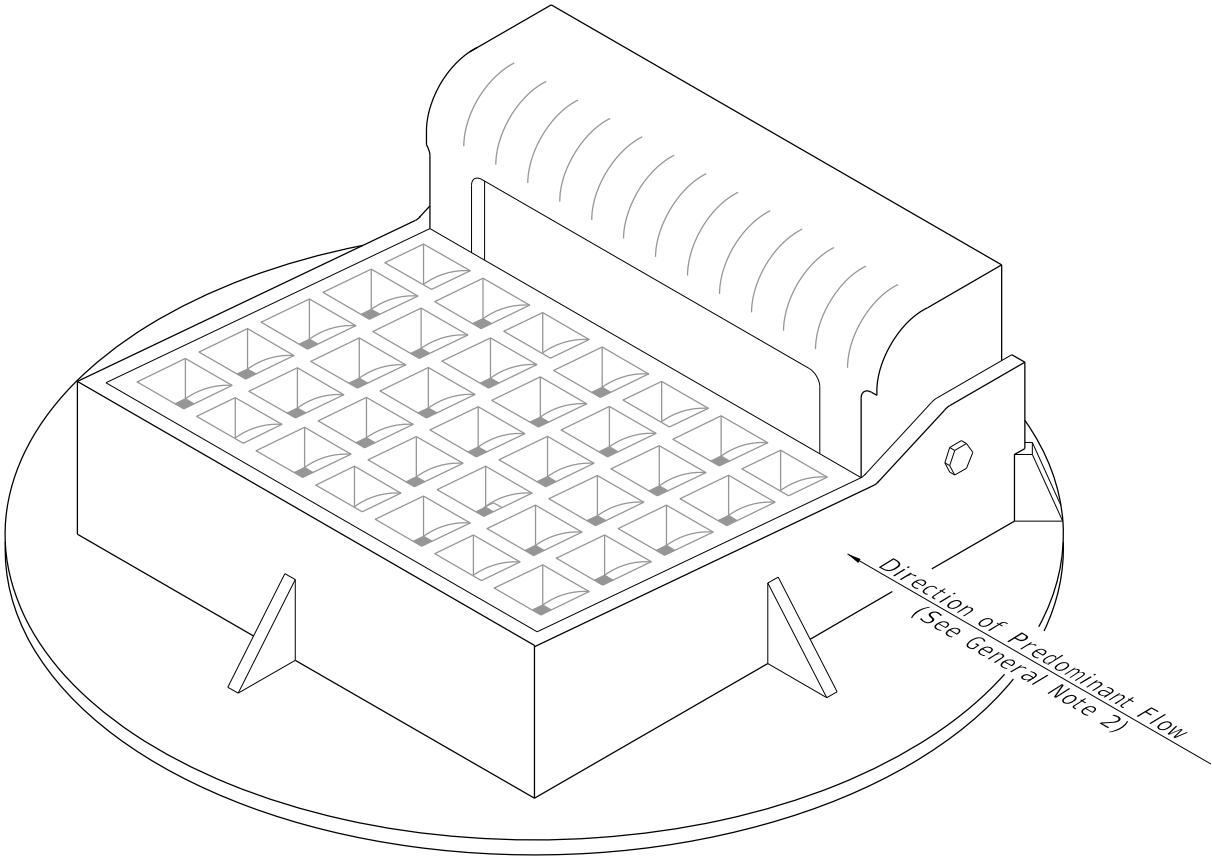


CURB INLET TOP TYPE 10

9/28/2026 11:50:56 AM

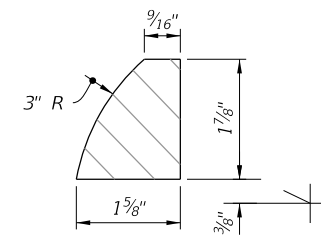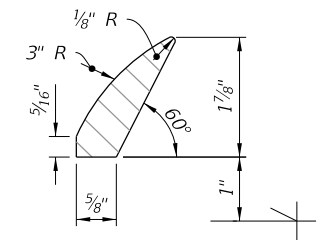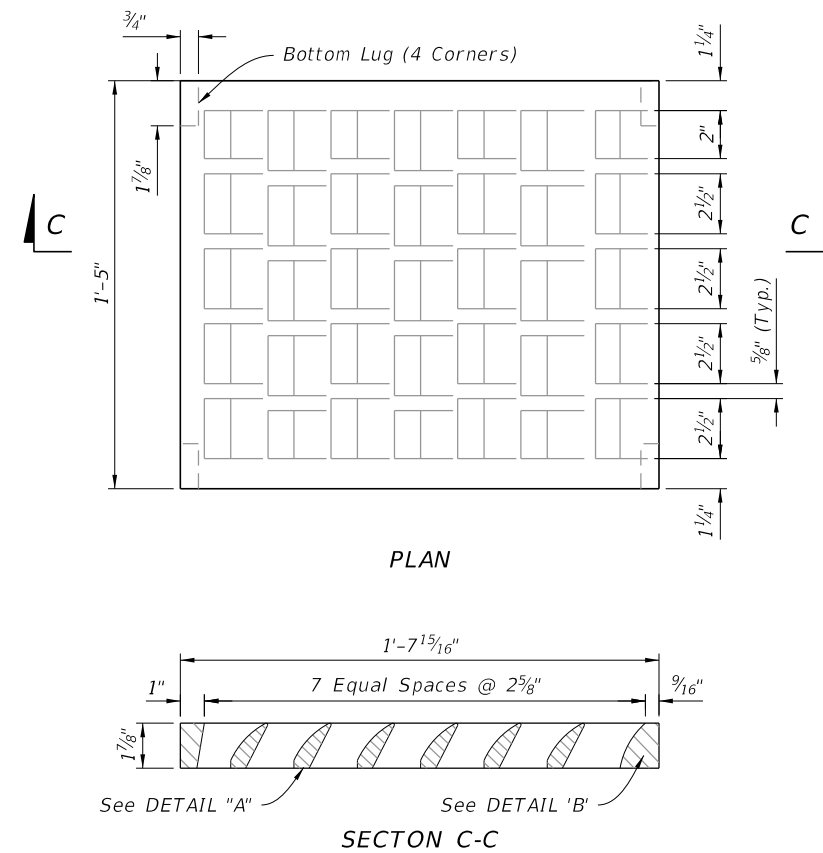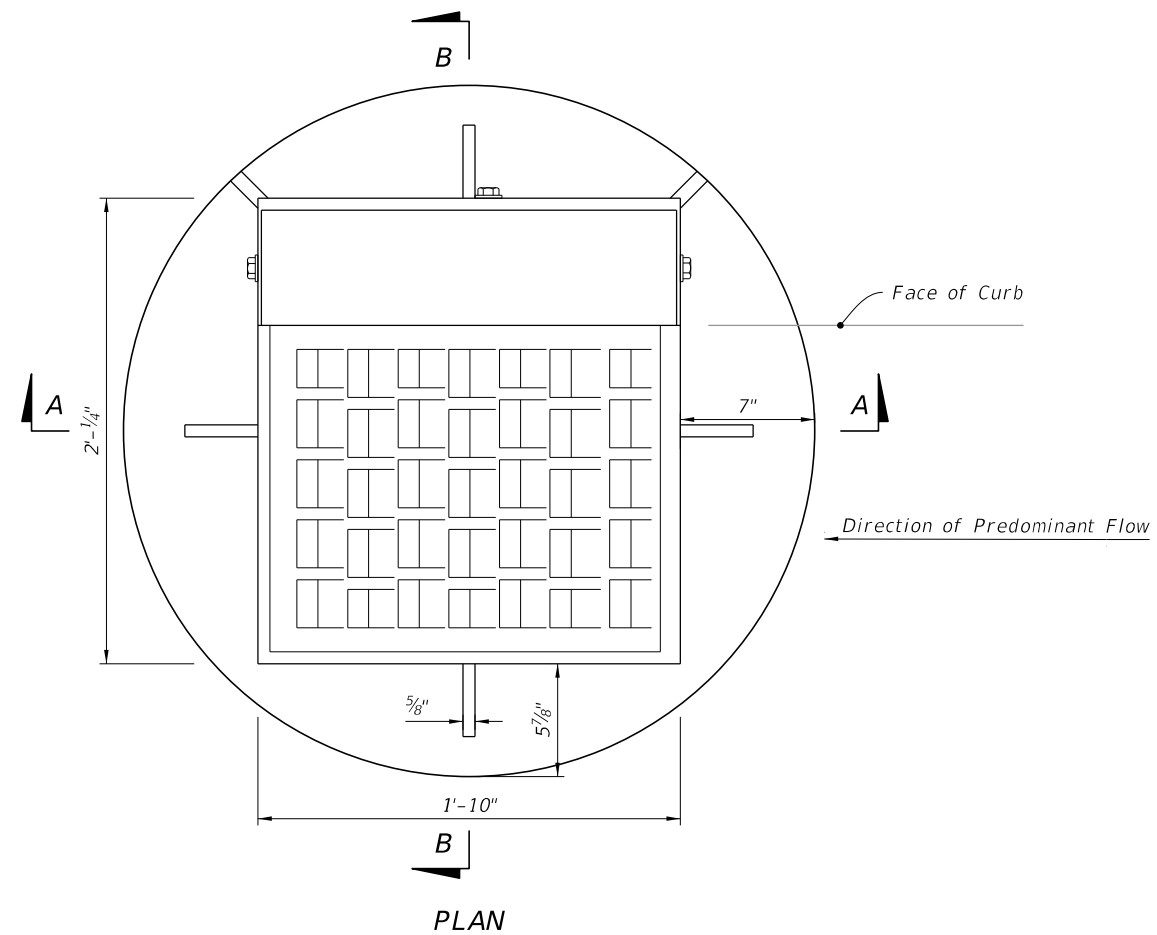

GRATE DETAILS

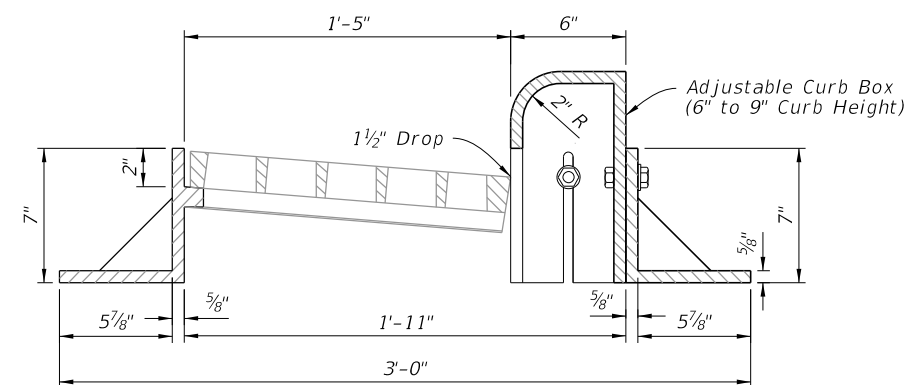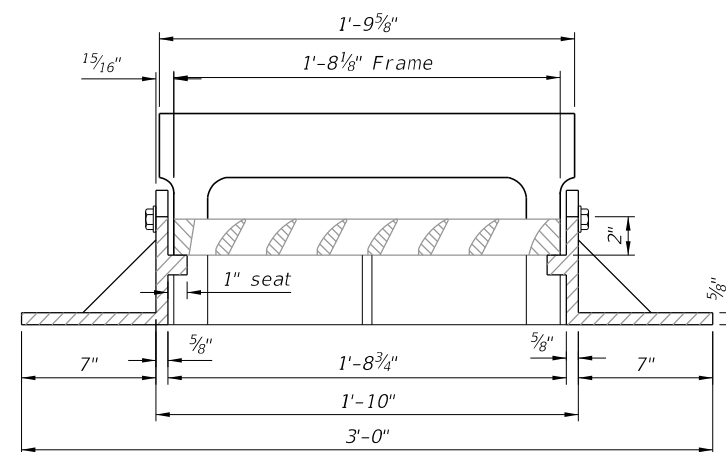


FRAME AND GRATE DETAILS:

FRAME AND GRATE DETAILS


LAST REVISION 11/01/20	DESCRIPTION:  FY 2027-28 STANDARD PLANS	CURB INLET TYPE 10	INDEX 425-025	SHEET 2 of 3
------------------------------	---	--------------------	------------------	-----------------

9/28/2026 11:51:02 AM


#5 Bars, With Hooks
4" cc, Bottom, 4 Sides

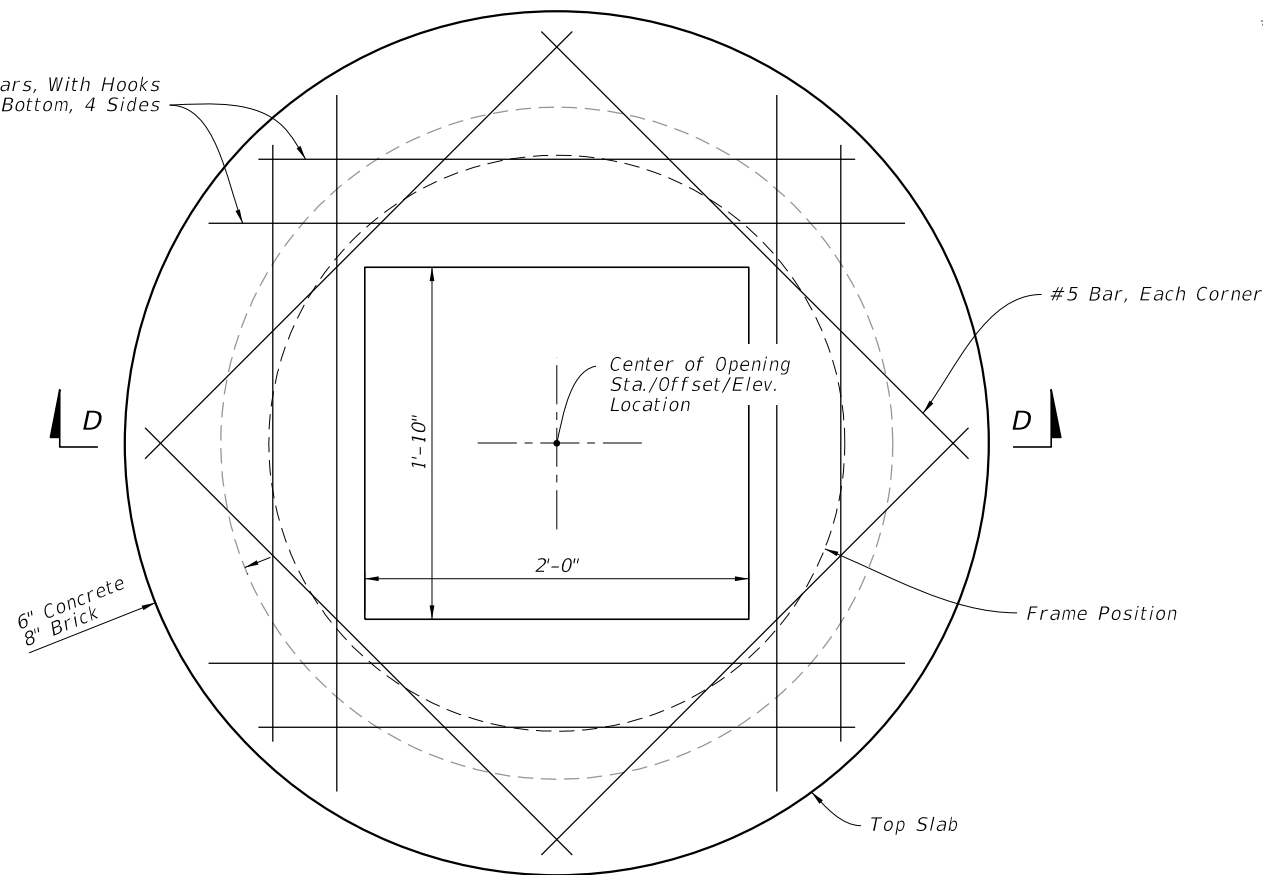


PLAN

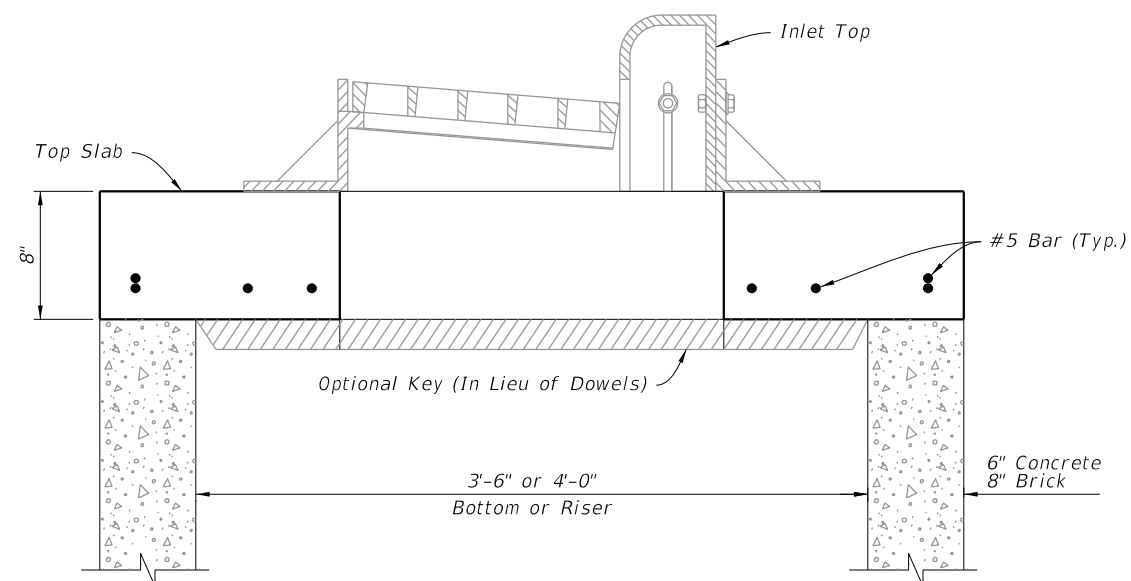

SECTION D-D

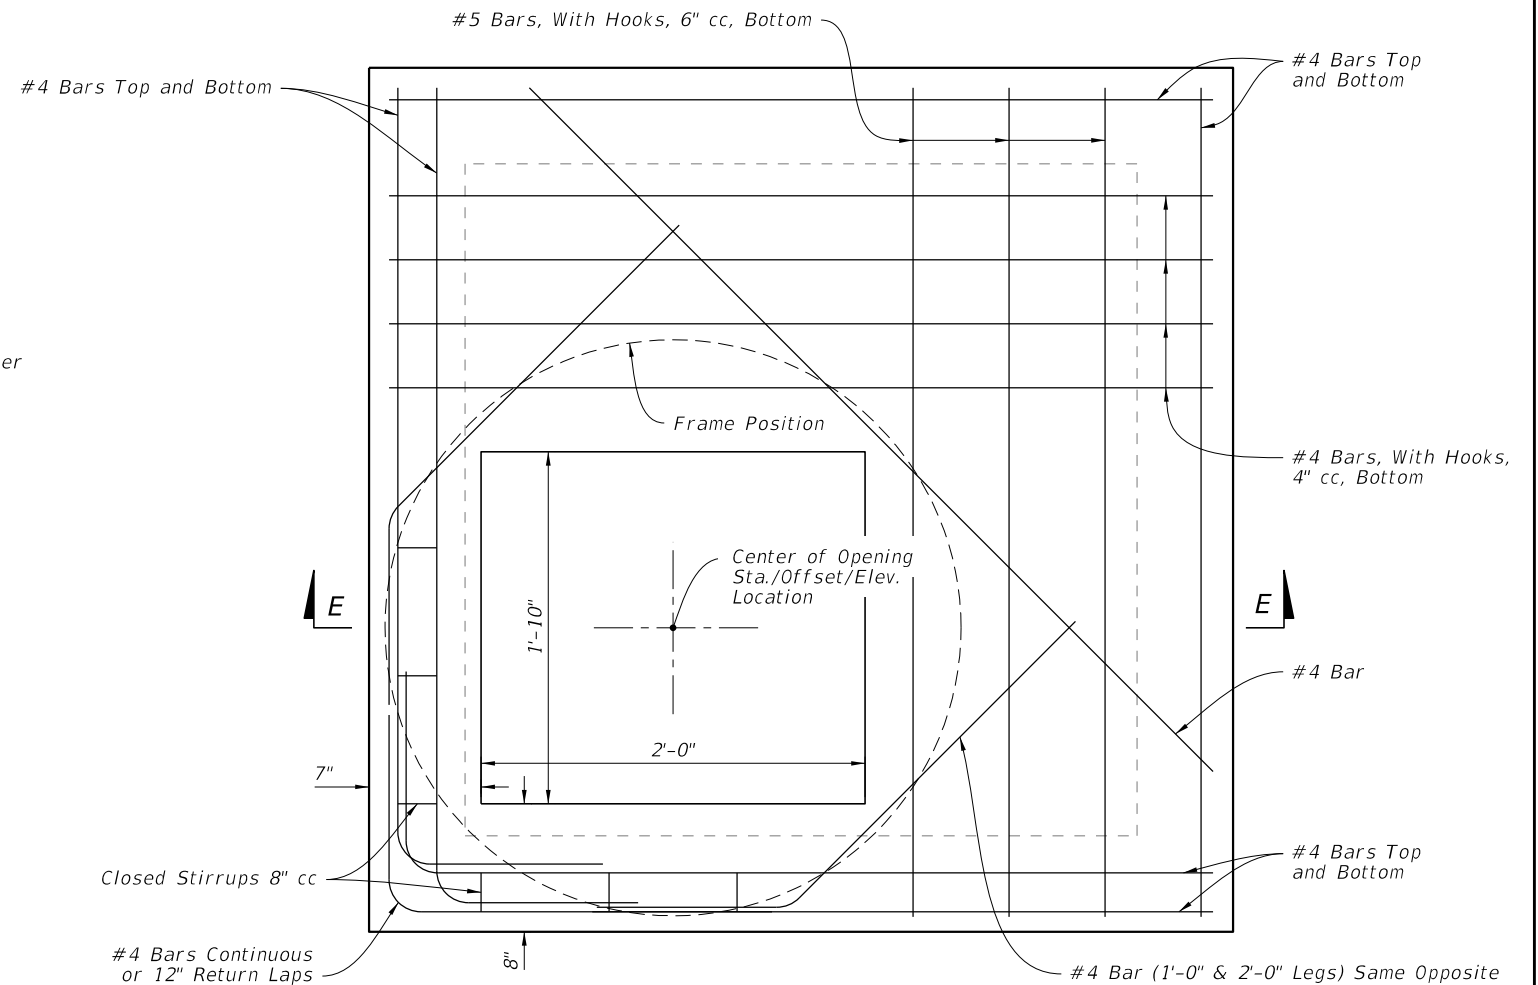

PLAN

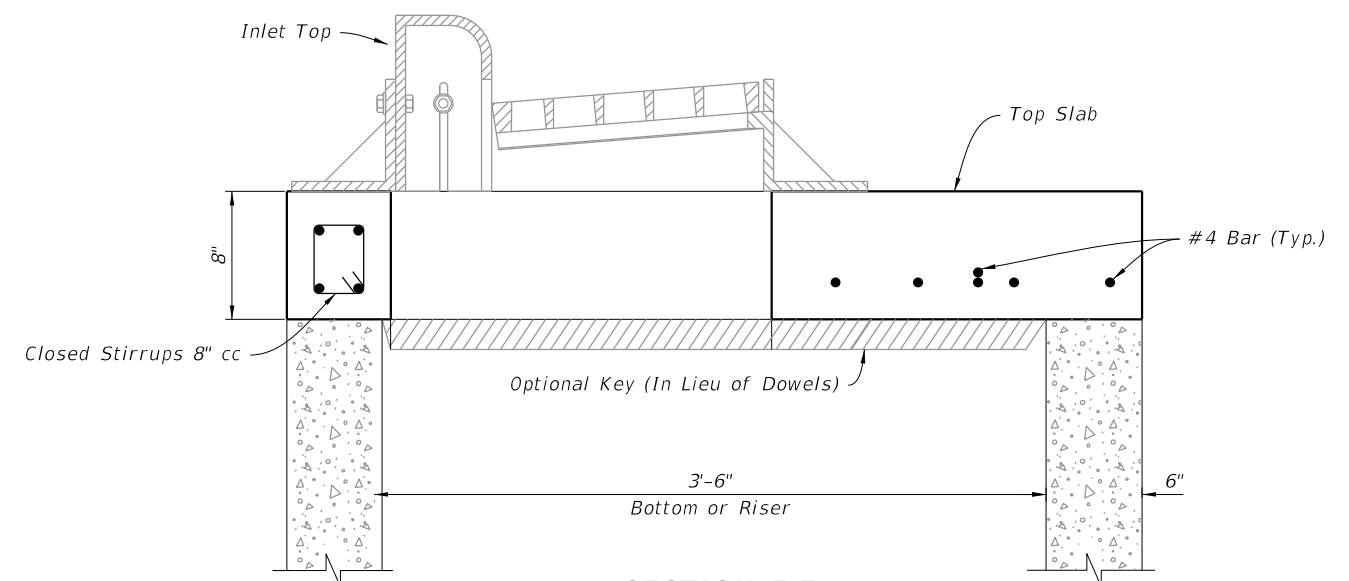

SECTION E-E

TOP SLAB DETAILS

LAST REVISION 11/01/20	REVISION	DESCRIPTION:	FDOT FY 2027-28 STANDARD PLANS	CURB INLET TYPE 10	INDEX 425-025	SHEET 3 of 3
------------------------------	----------	--------------	--------------------------------------	--------------------	------------------	-----------------