
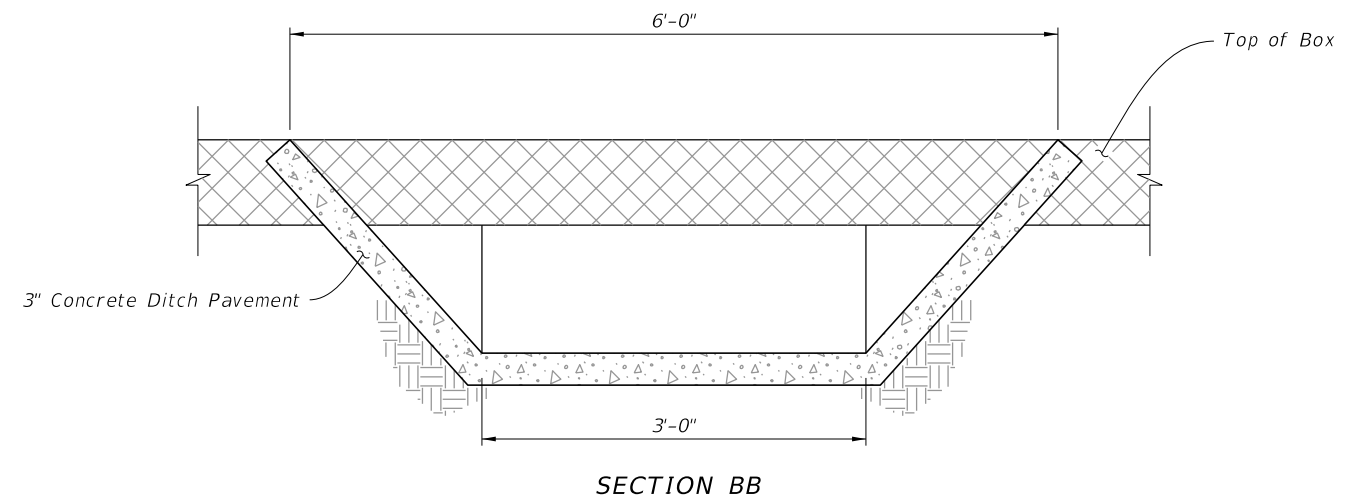
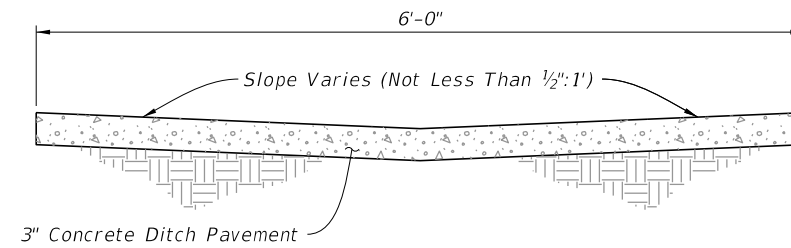
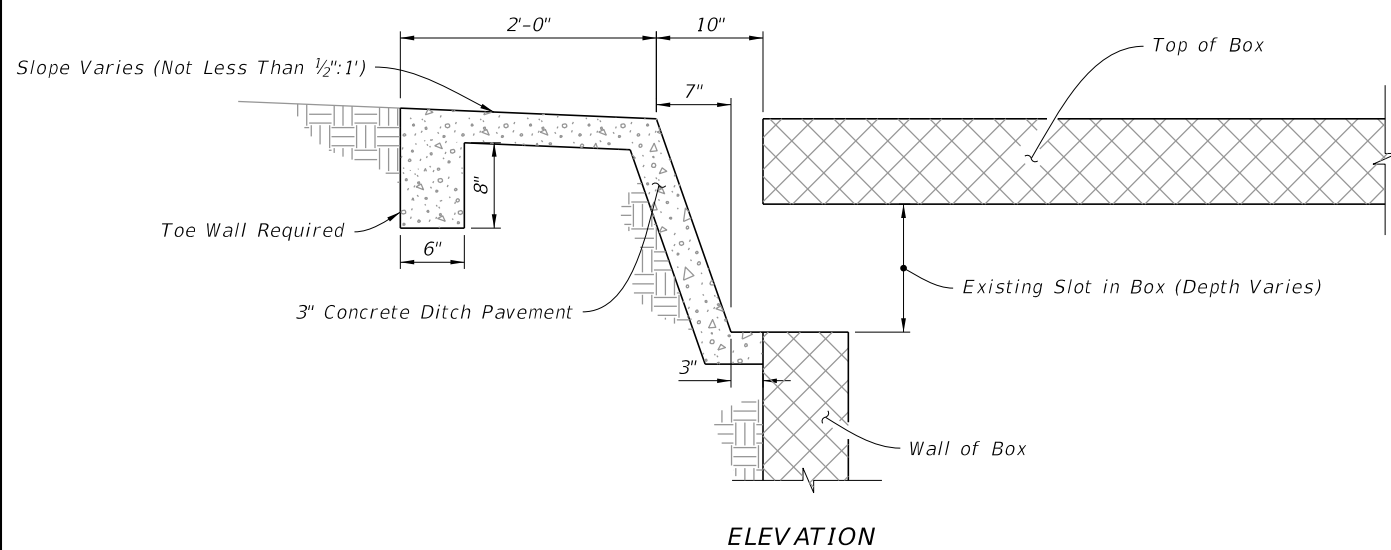


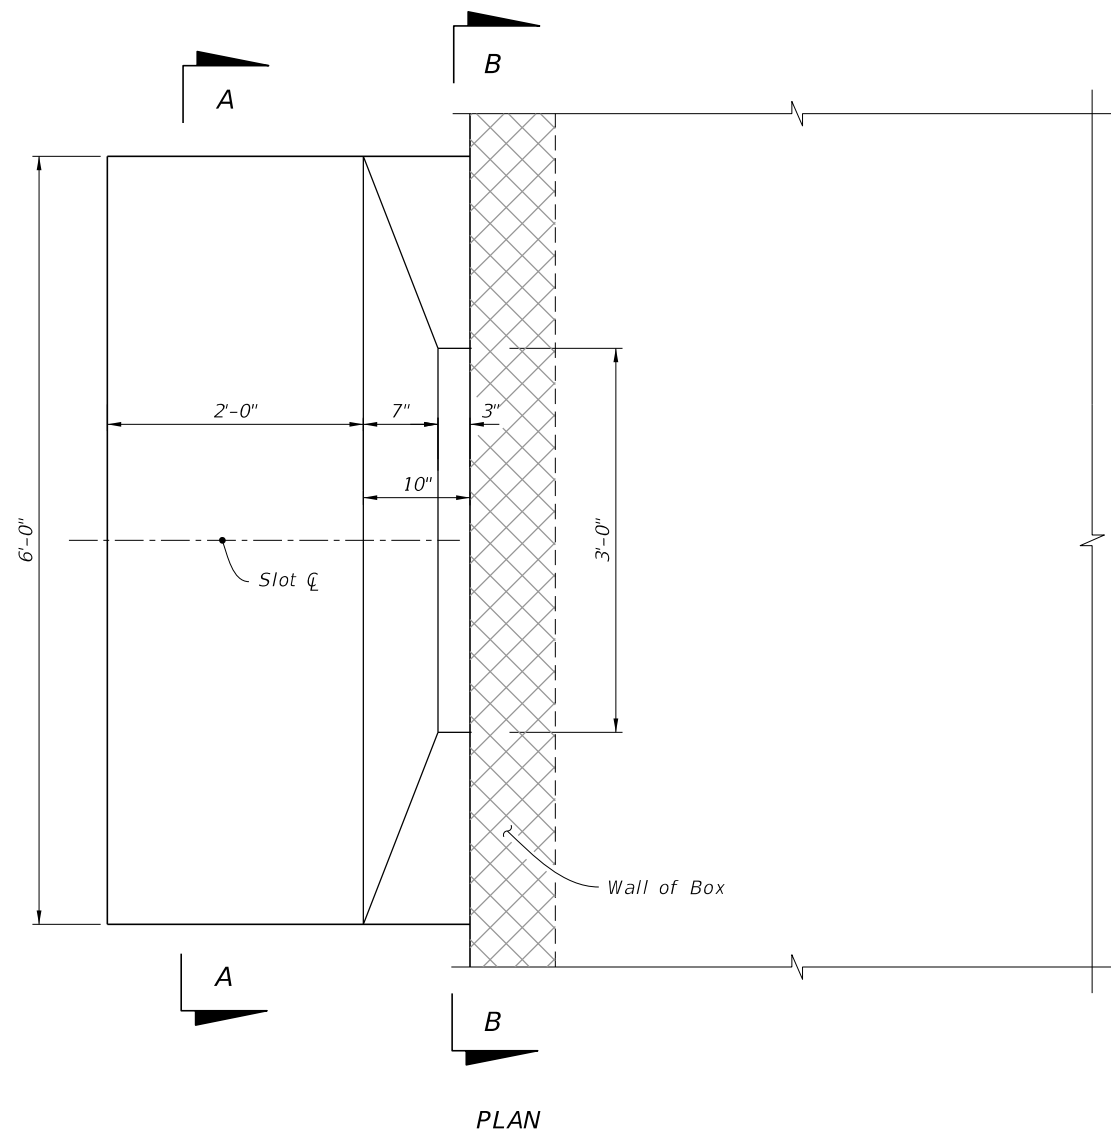

INLET IN BOX CULVERT

9/28/2026 11:54:15 AM

LAST REVISION 11/01/20	REVISION	DESCRIPTION:	FDOT FY 2027-28 STANDARD PLANS	SAFETY MODIFICATION FOR INLETS IN BOX CULVERTS	INDEX 425-090	SHEET 1 of 1
------------------------------	----------	--------------	--------------------------------------	---	------------------	-----------------