



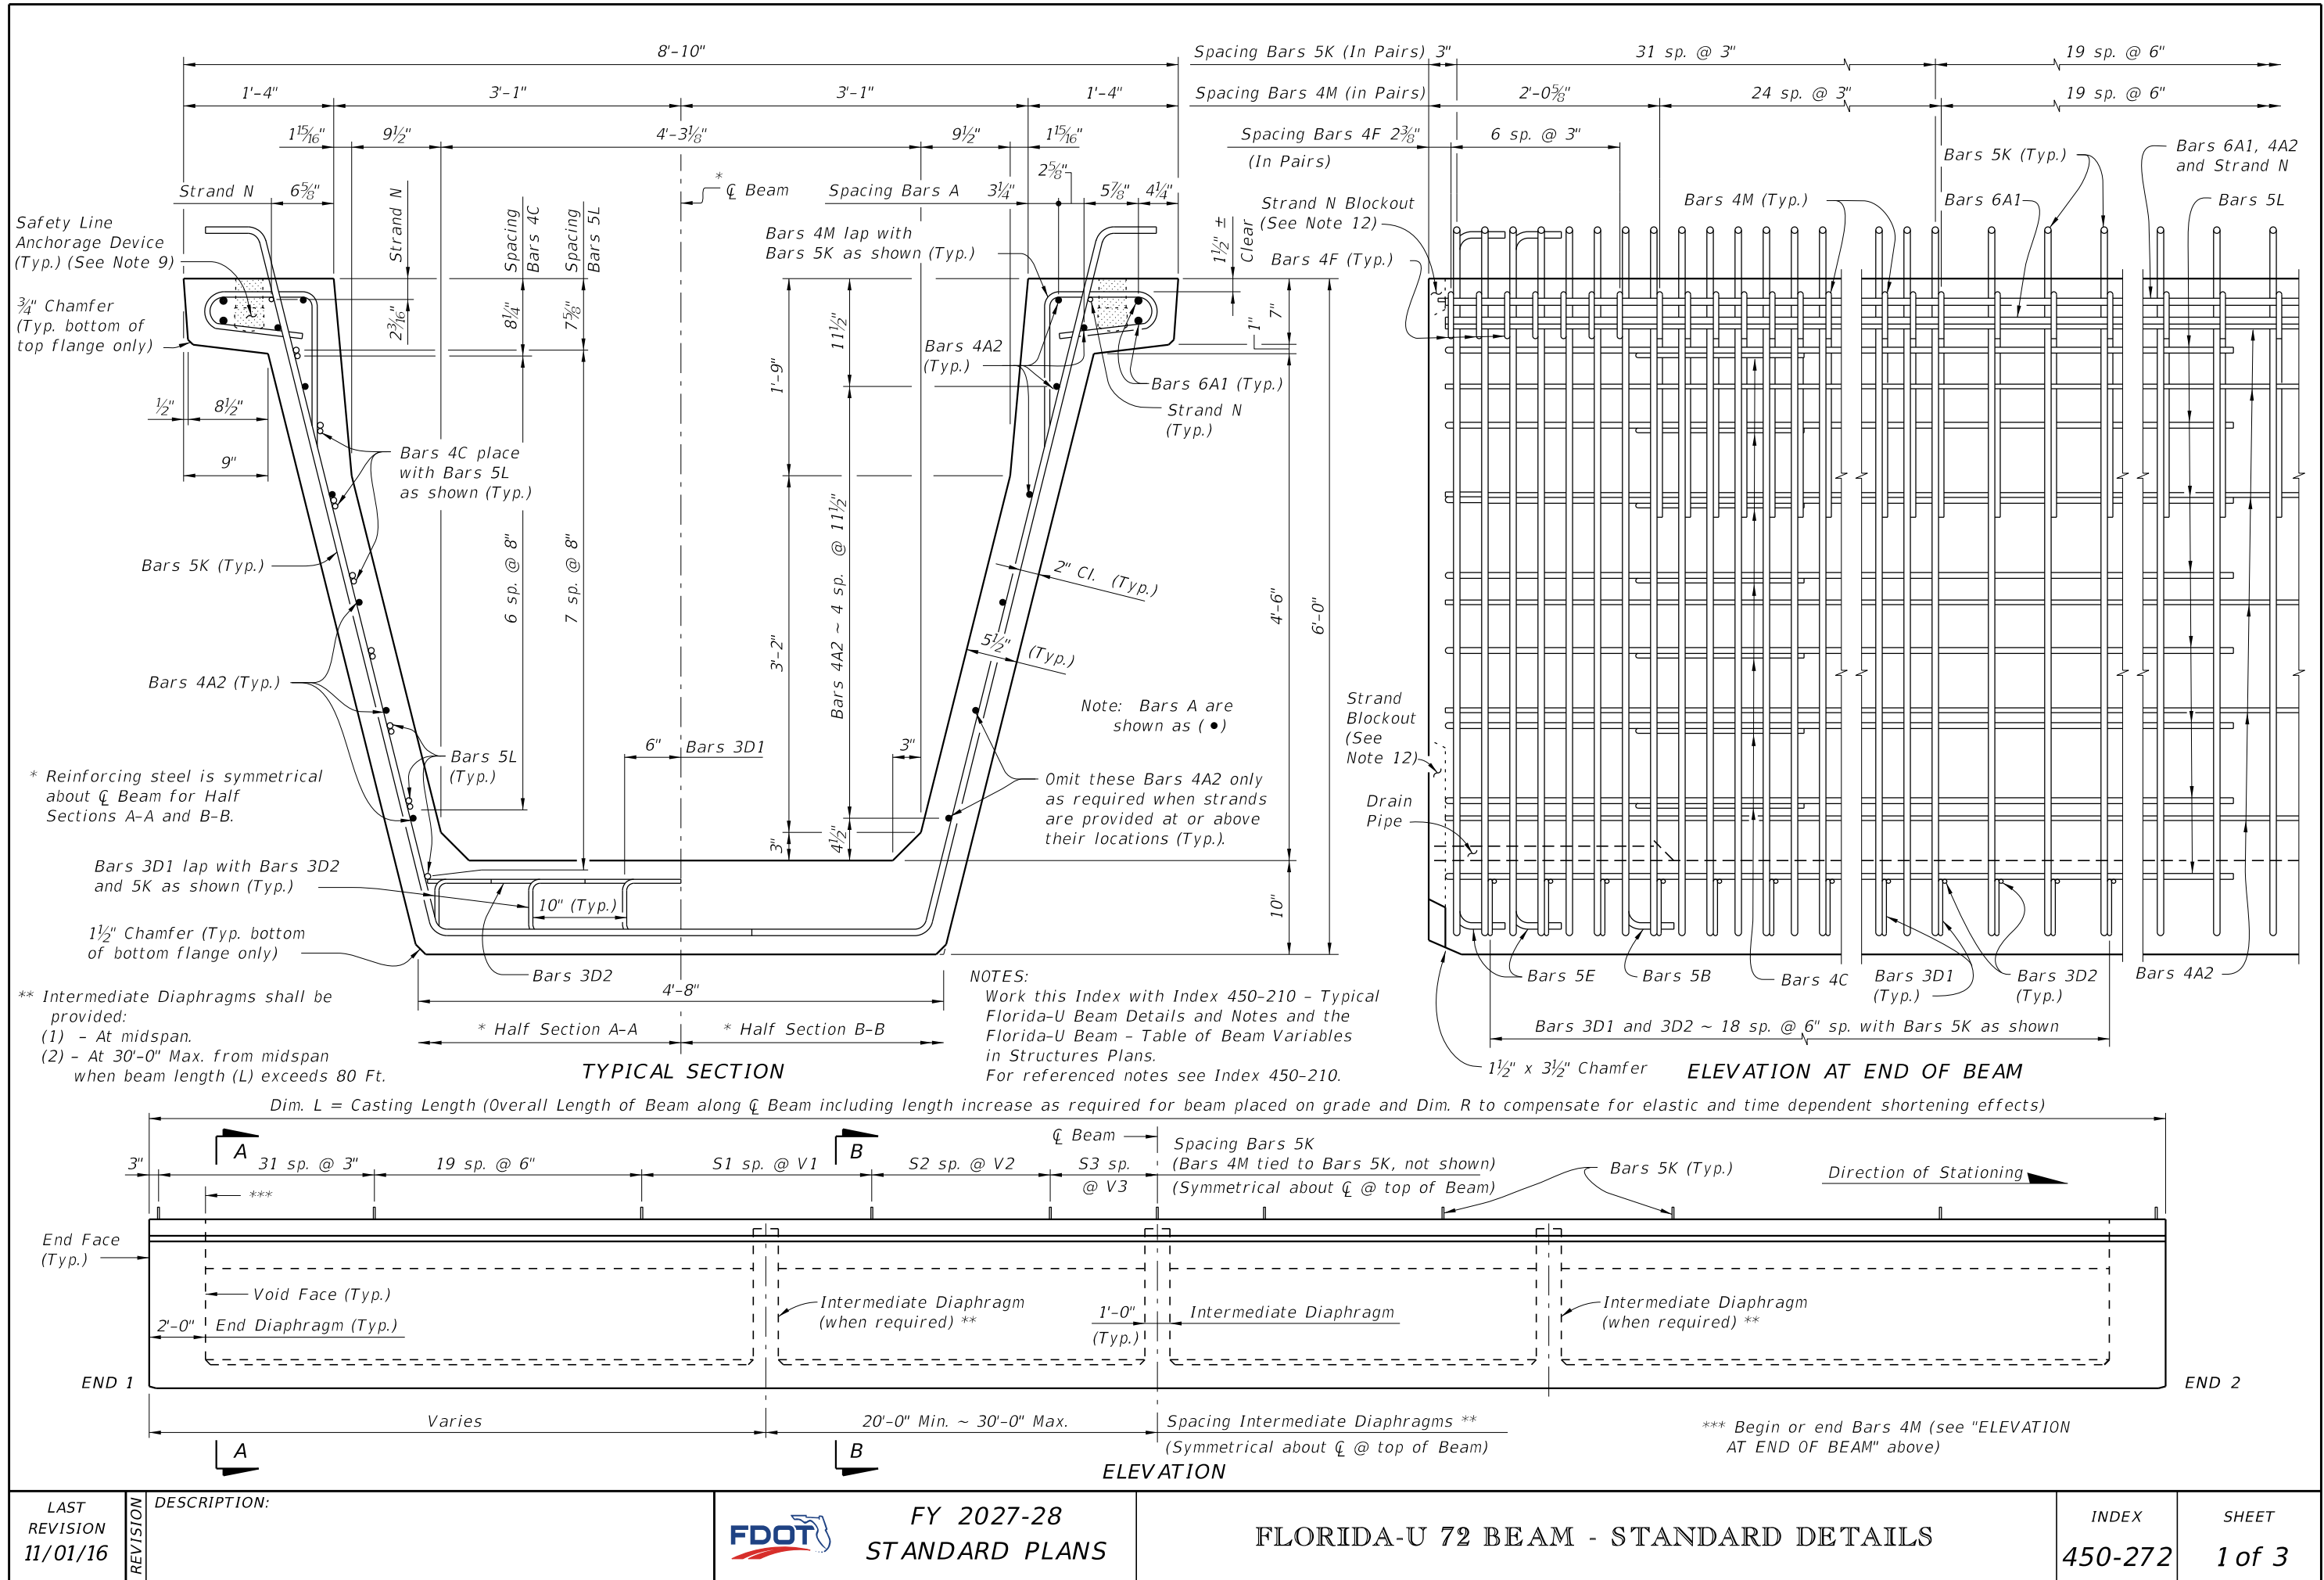


9/29/2026 7:49:30 AM


LAST REVISION 11/01/16	DESCRIPTION:	 FY 2027-28 STANDARD PLANS	FLORIDA-U 72 BEAM - STANDARD DETAILS	INDEX 450-272	SHEET 1 of 3
------------------------	--------------	---	--------------------------------------	---------------	--------------

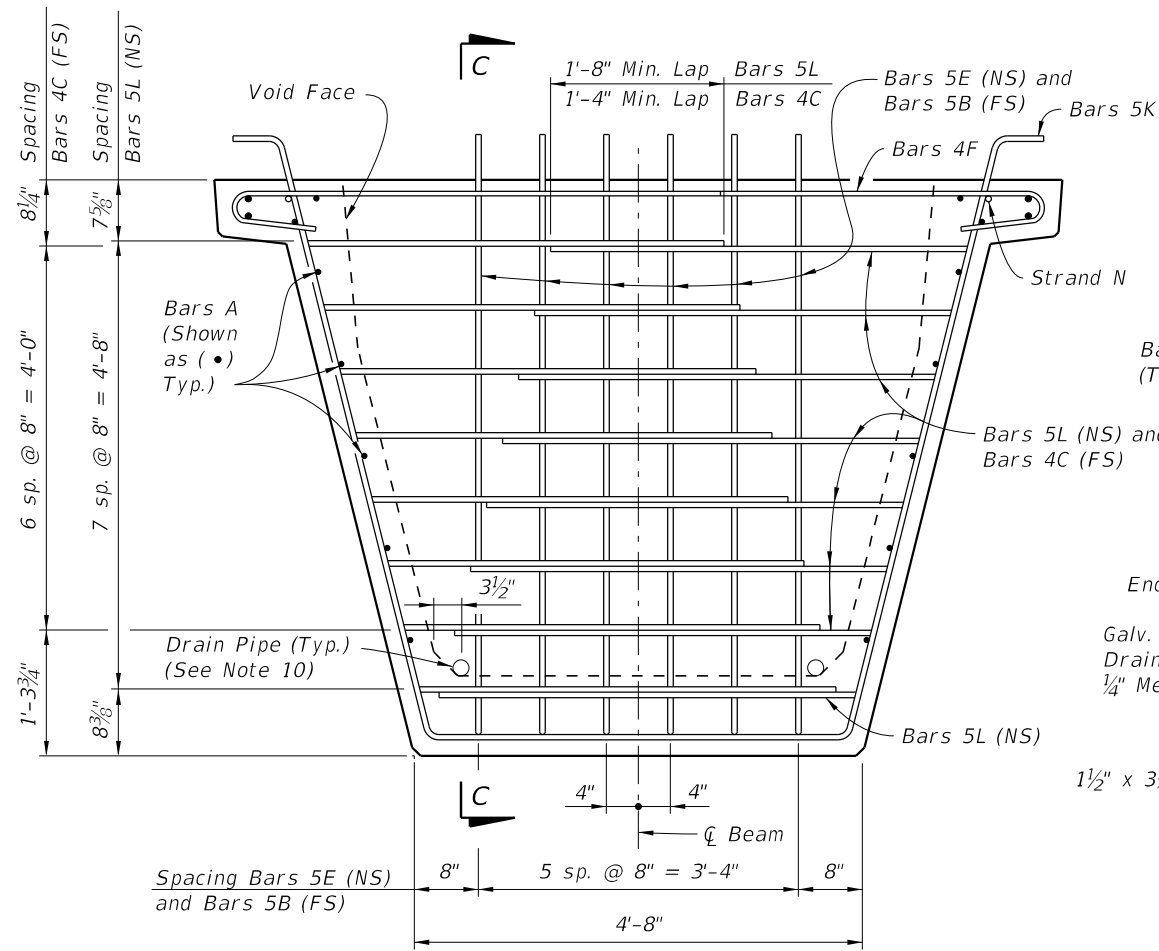

END VIEW AT END DIAPHRAGM

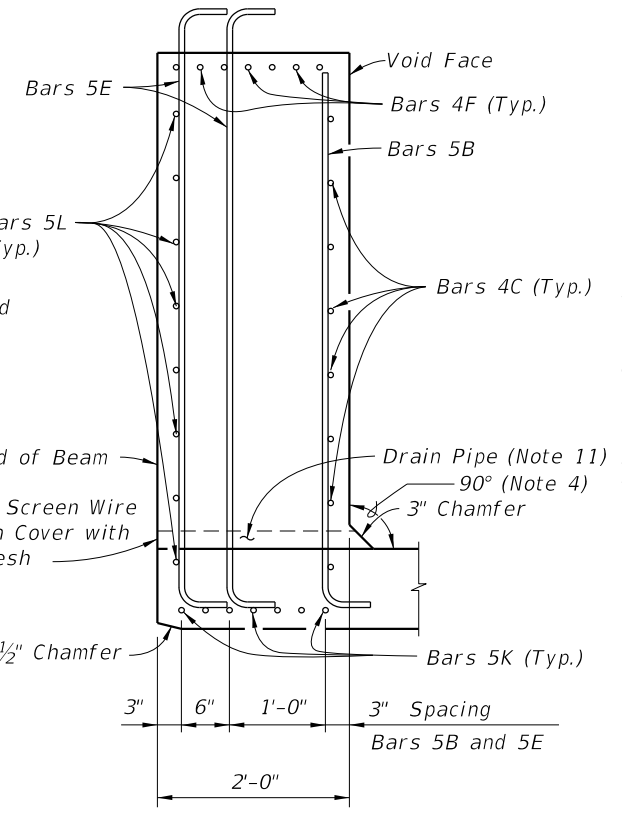

SECTION C-C

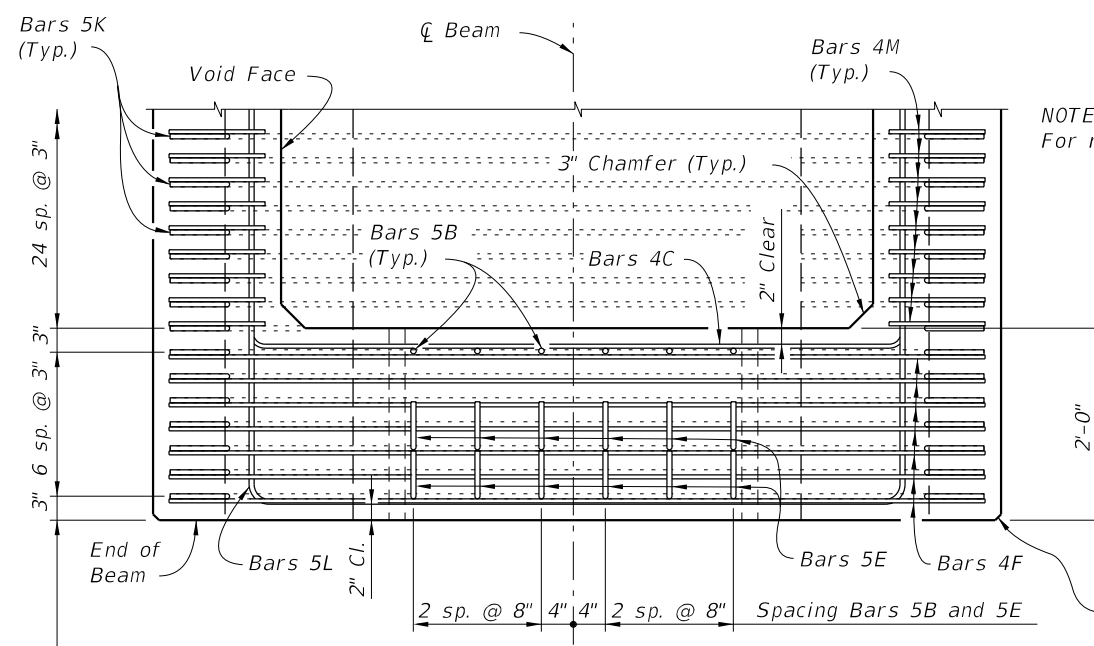


TOP VIEW OF END DIAPHRAGM
(Bars 3D1 And 3D2 Not Shown For Clarity)

NOTES:
For referenced notes see Index 450-210.

Spacing Bars 5K (Along ̢ of Beam)
(Bars 4F and 4M are Paired with Bars 5K as shown)

3/4" Chamfer along the Vertical Face of the Top Flange and Web and Underside of the Top Flange (Typ.)

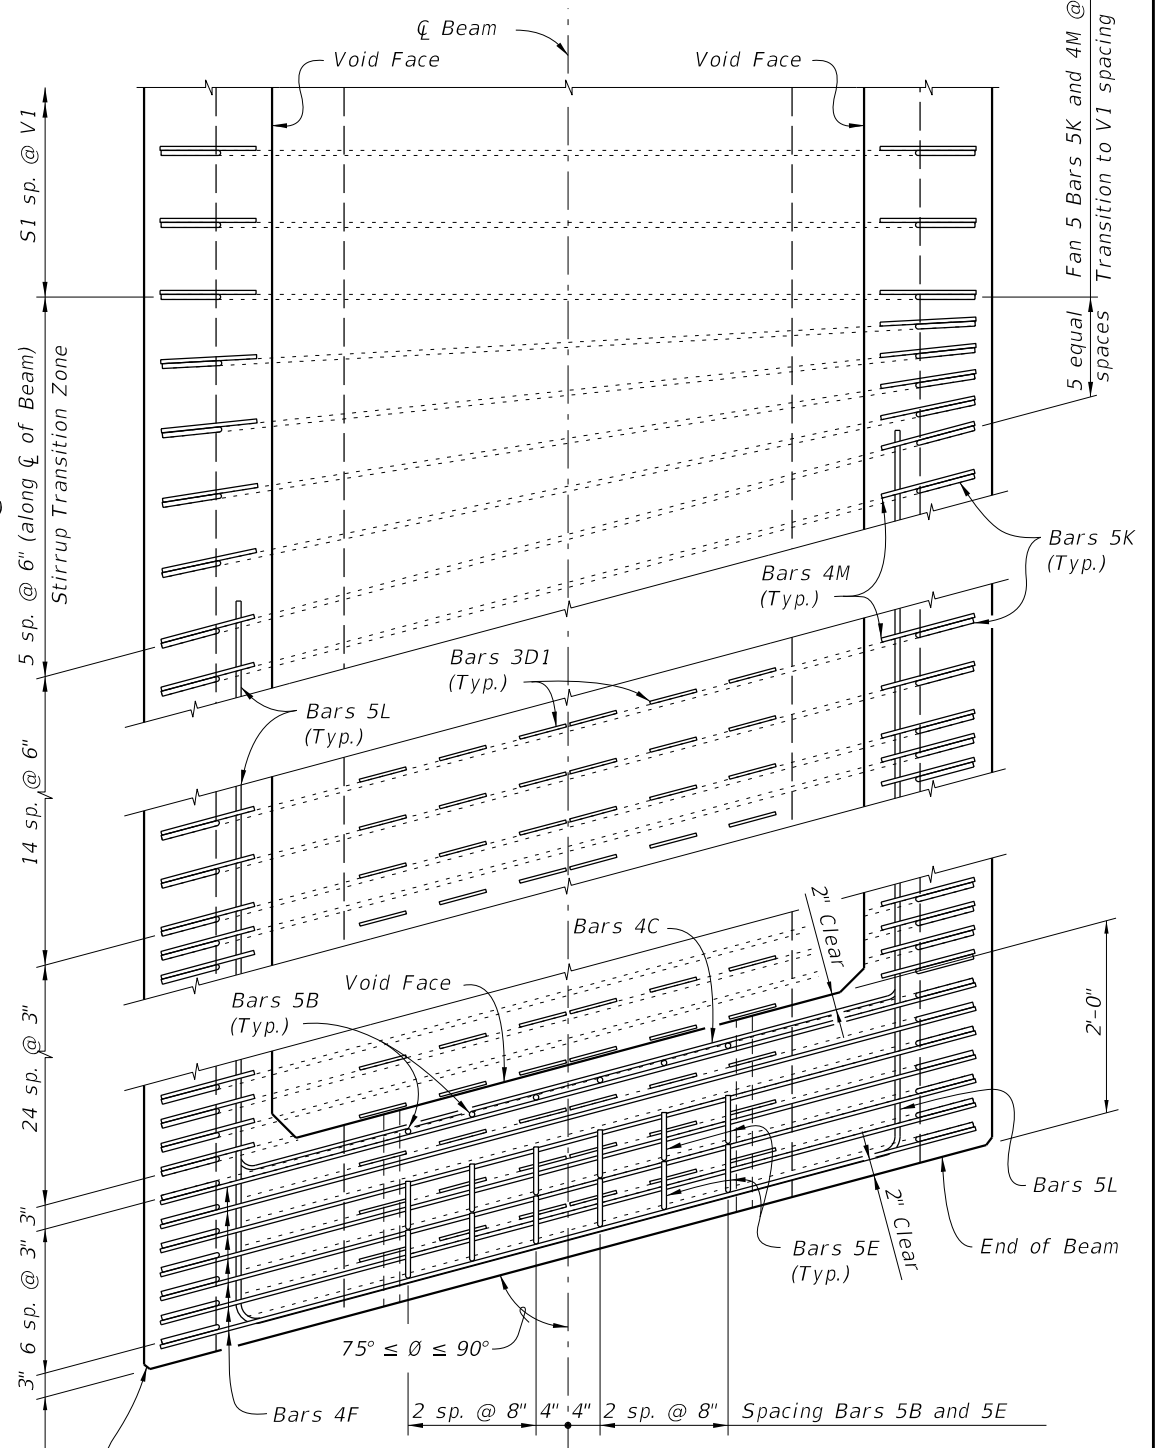

TOP VIEW OF SKEWED END DIAPHRAGM
AND STIRRUP TRANSITION ZONE
(Bars 3D2 Not Shown For Clarity)

9/29/2026 7:49:33 AM

LAST REVISION 11/01/16	DESCRIPTION:	 FY 2027-28 STANDARD PLANS	FLORIDA-U 72 BEAM - STANDARD DETAILS	INDEX 450-272	SHEET 2 of 3
---------------------------	--------------	--	--------------------------------------	------------------	-----------------



CONVENTIONAL REINFORCING STEEL BENDING DIAGRAMS

*BILL OF REINFORCING STEEL
FOR ONE BEAM ONLY*

[illegible]