

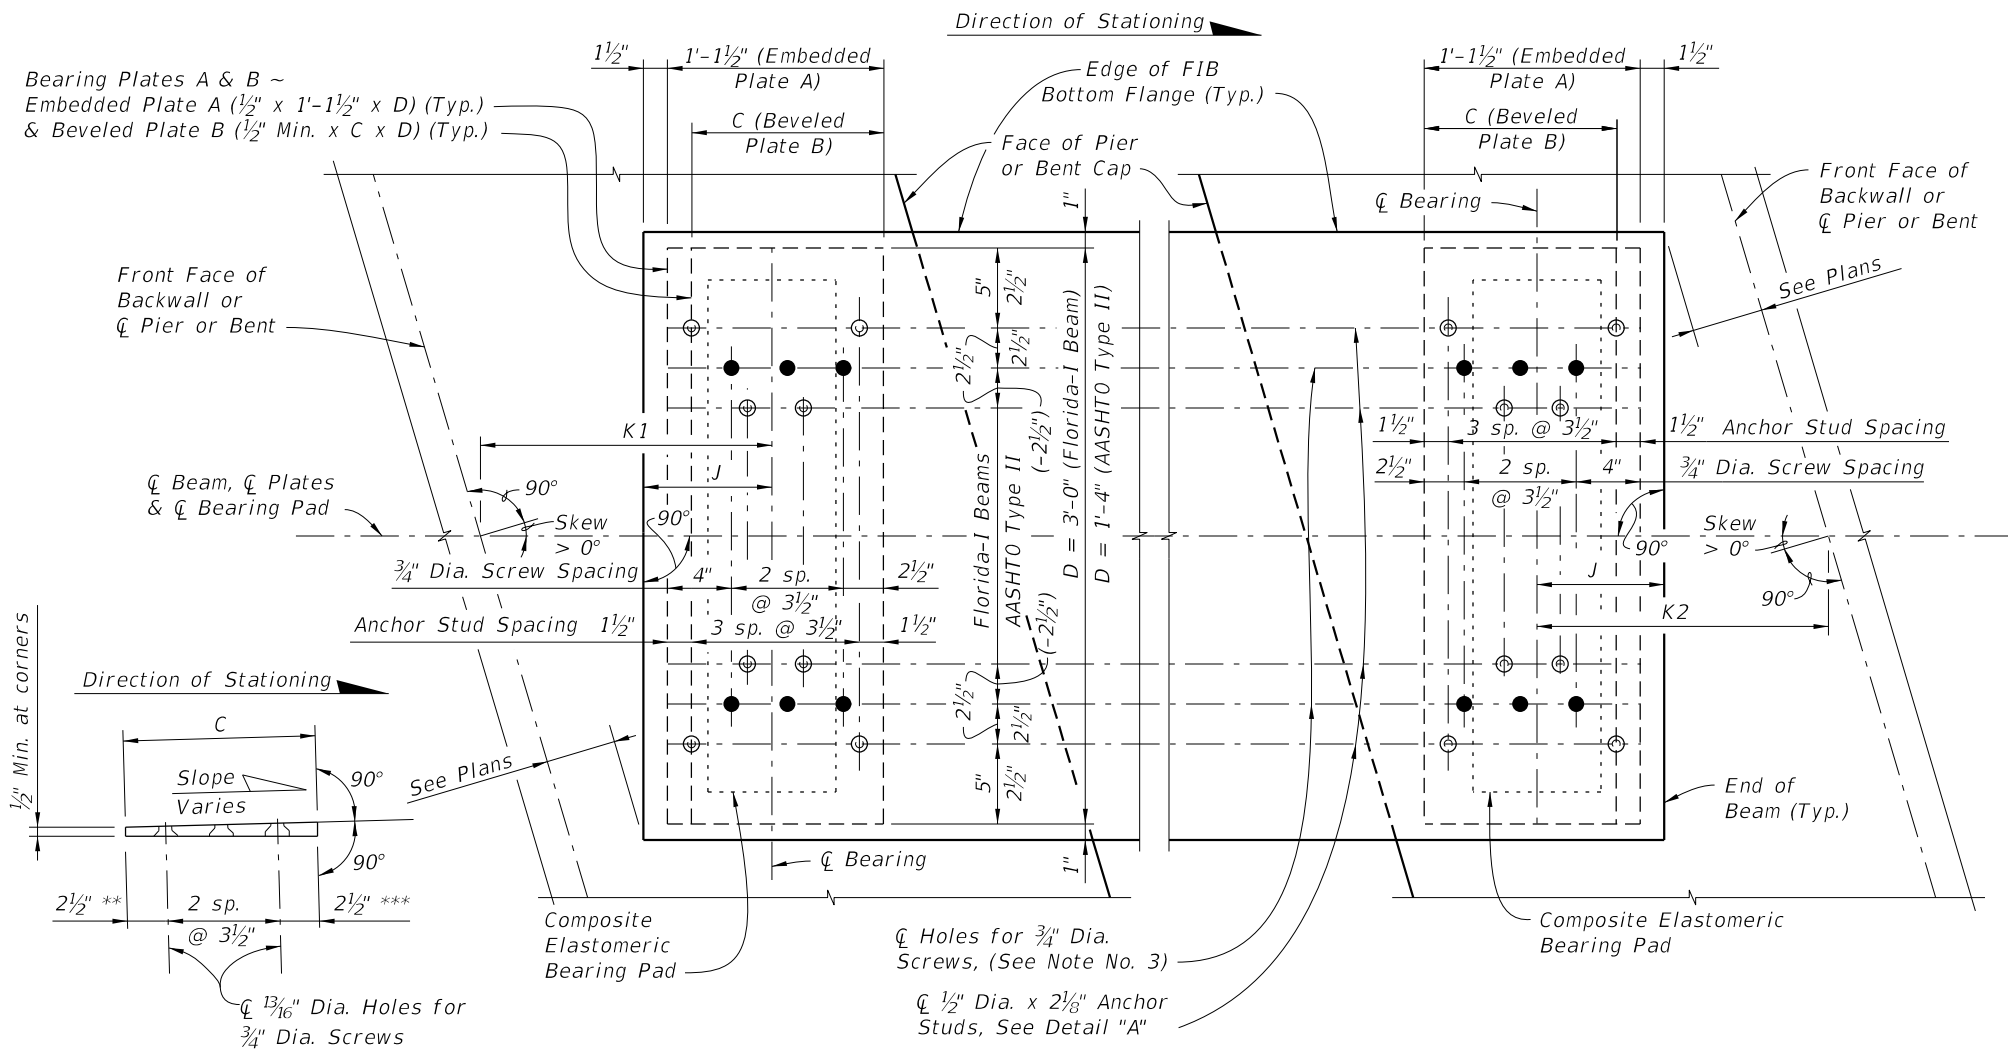
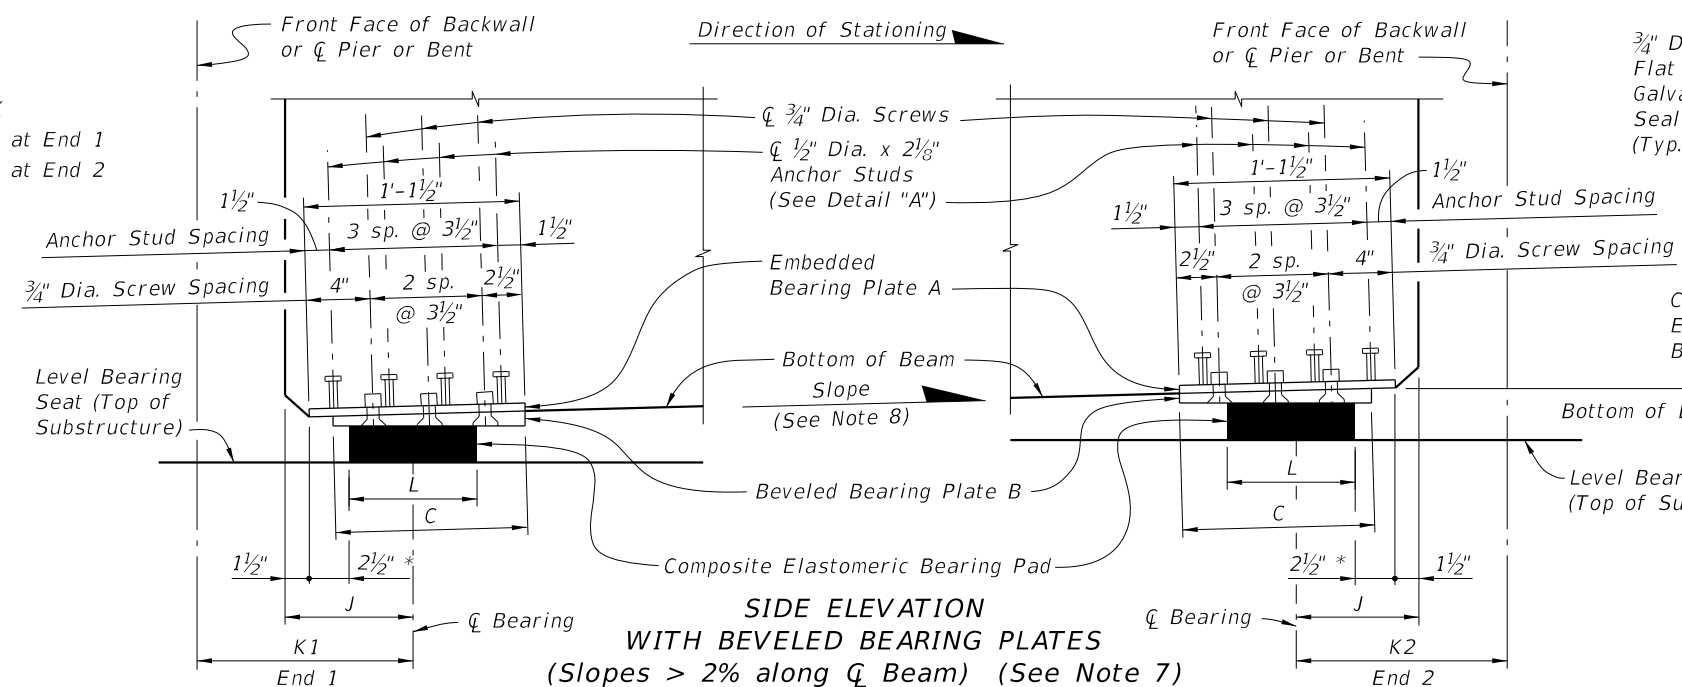
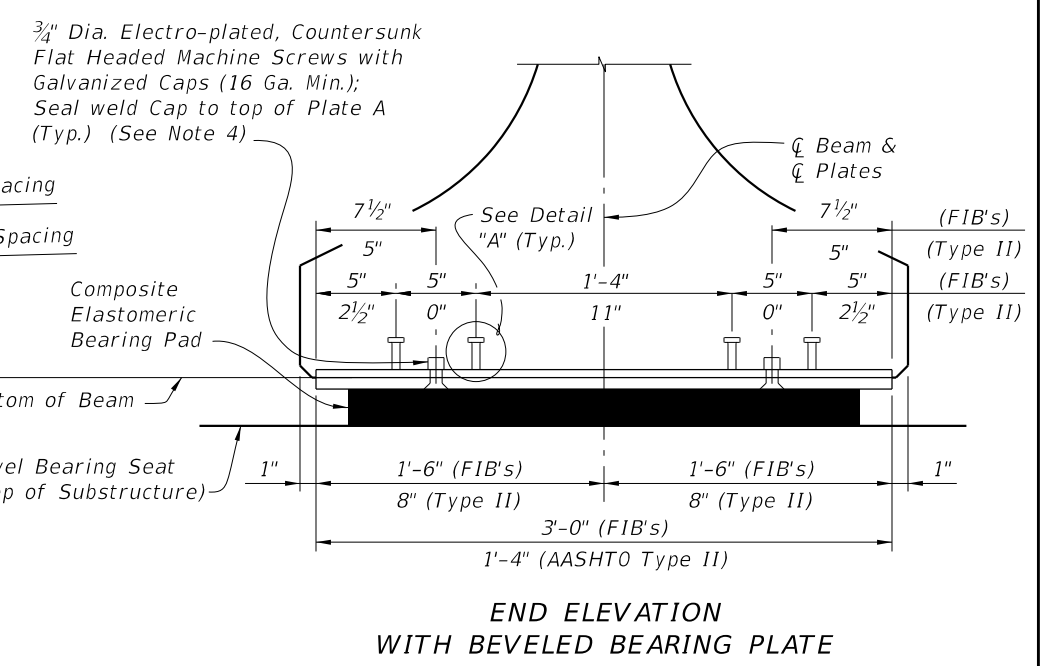



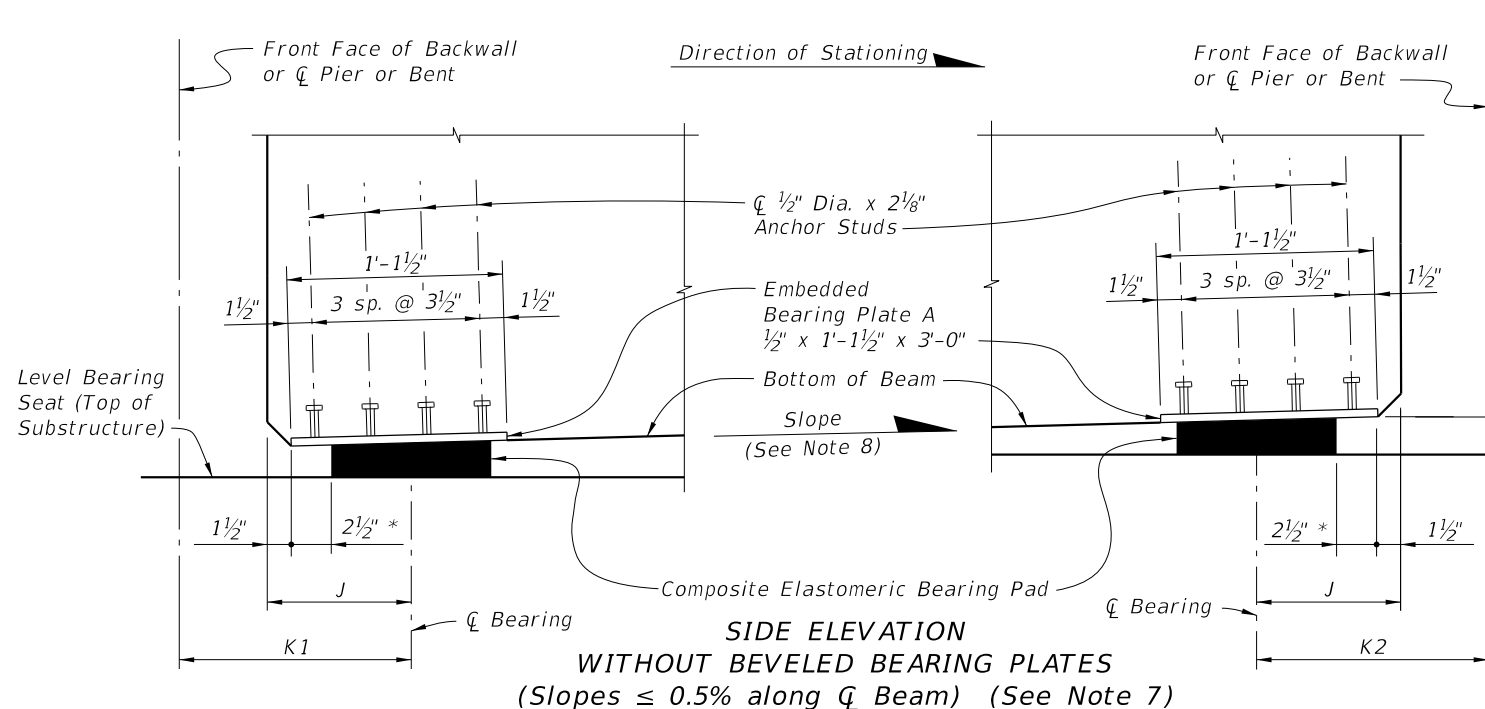


9/29/2026 7:50:06 AM

LAST REVISION 07/01/14	DESCRIPTION: 	 FY 2027-28 STANDARD PLANS	BEARING PLATES (TYPE 2) - PRESTRESSED FLORIDA-I AND AASHTO TYPE II BEAMS	INDEX 450-512	SHEET 1 of 2
---------------------------	----------------------	--	---	------------------	-----------------

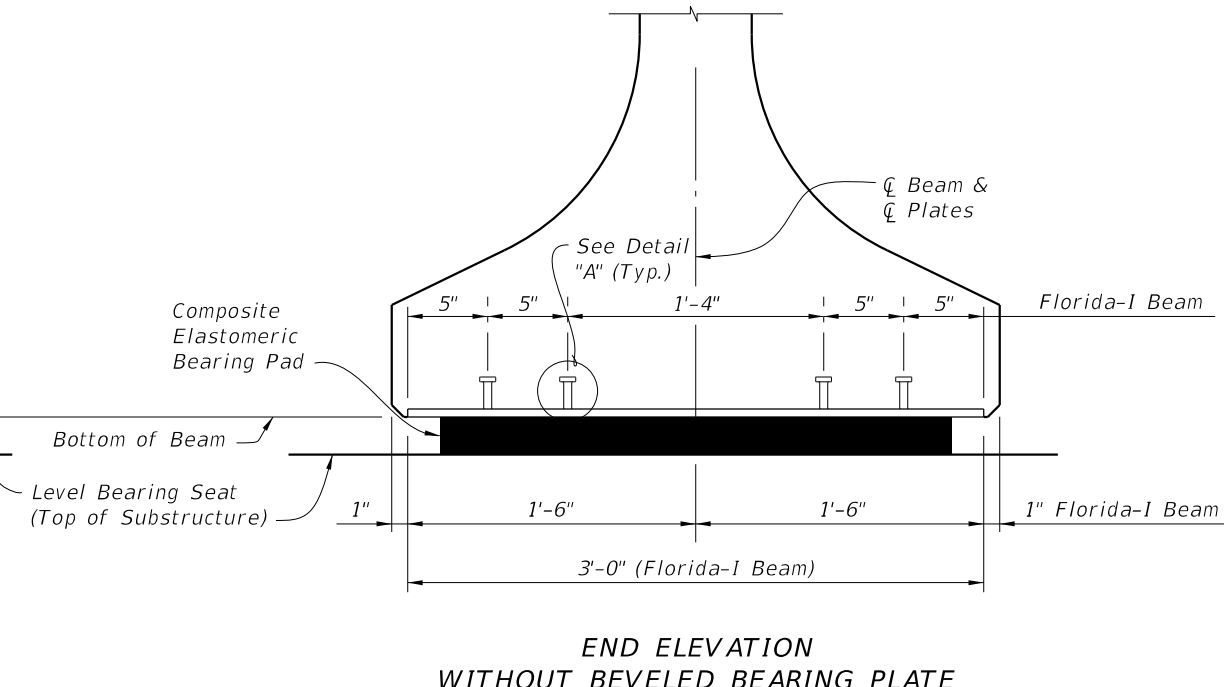

* $\frac{1}{2}"$ for Pad Type K

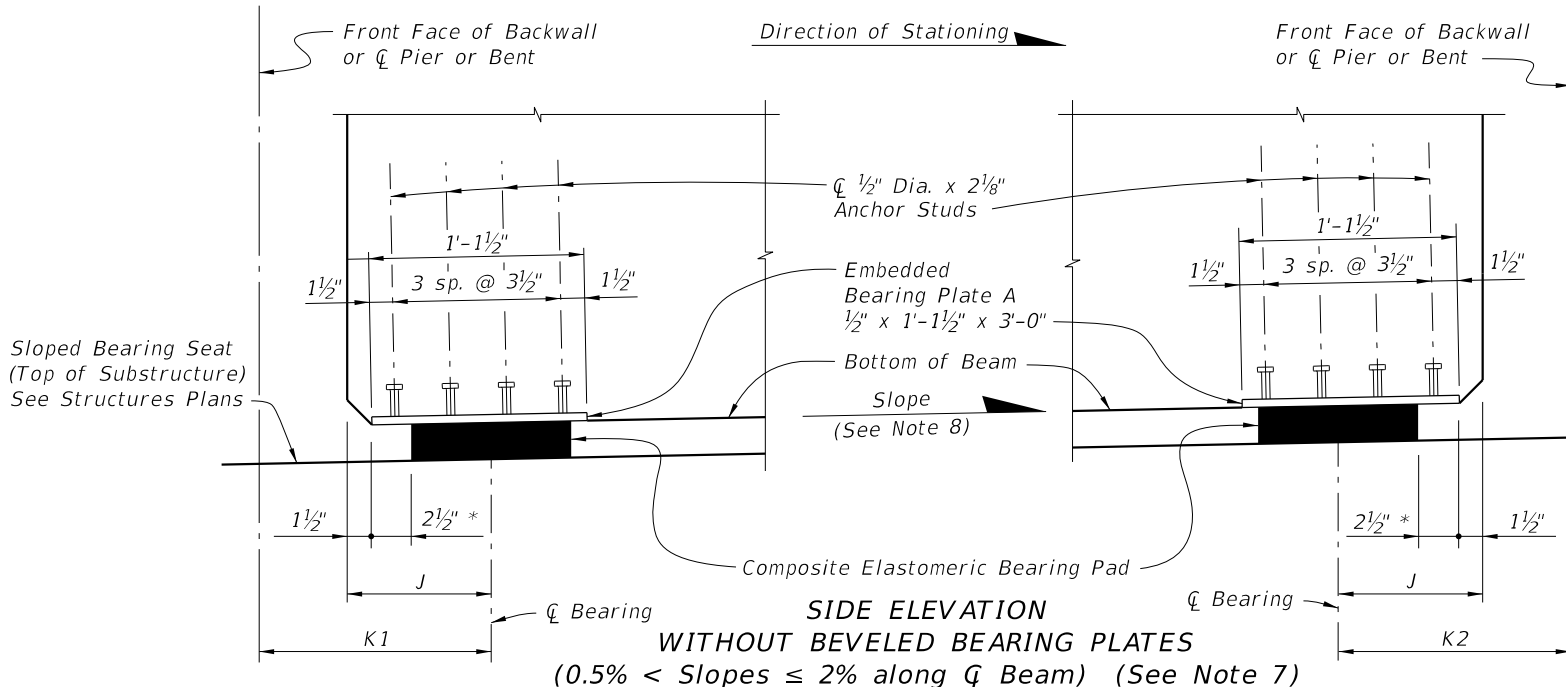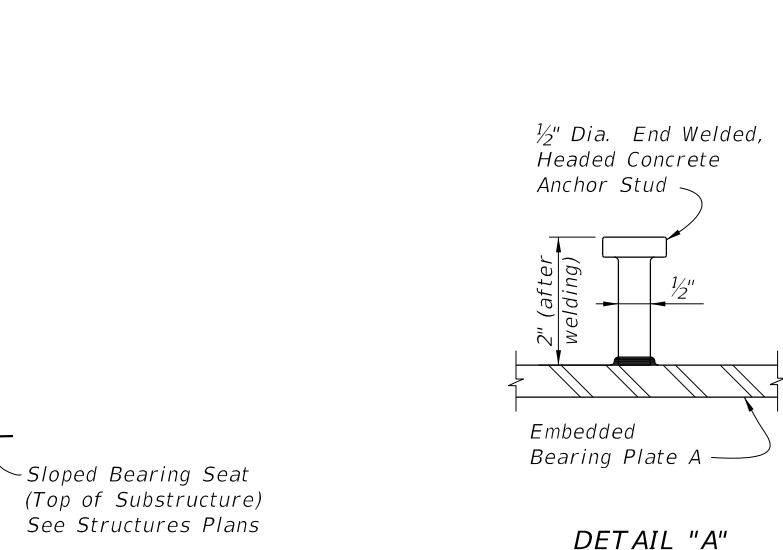

CROSS REFERENCE:
See Sheet 1 for Notes.

LAST REVISION 07/01/14	DESCRIPTION:	 FY 2027-28 STANDARD PLANS	BEARING PLATES (TYPE 2) - PRESTRESSED FLORIDA-I AND AASHTO TYPE II BEAMS	INDEX 450-512	SHEET 2 of 2
---------------------------	--------------	--	---	------------------	-----------------

9/29/2026 7:50:09 AM