




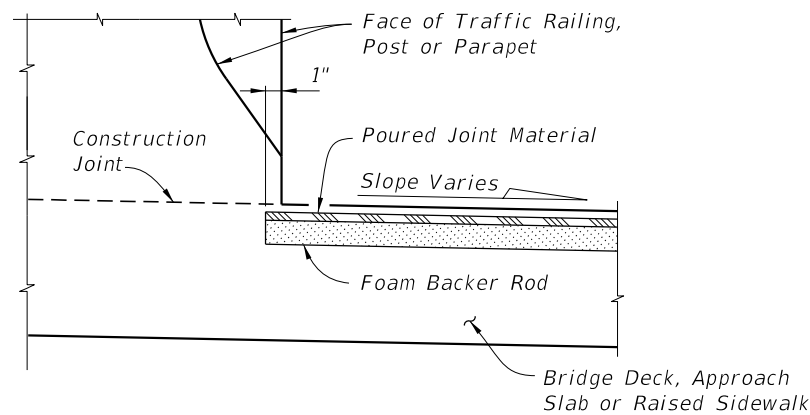


PARTIAL SECTION ALONG Q JOINT
JOINT TREATMENT AT HIGH SIDE OF
DECK WITH SLOPES 1% OR GREATER

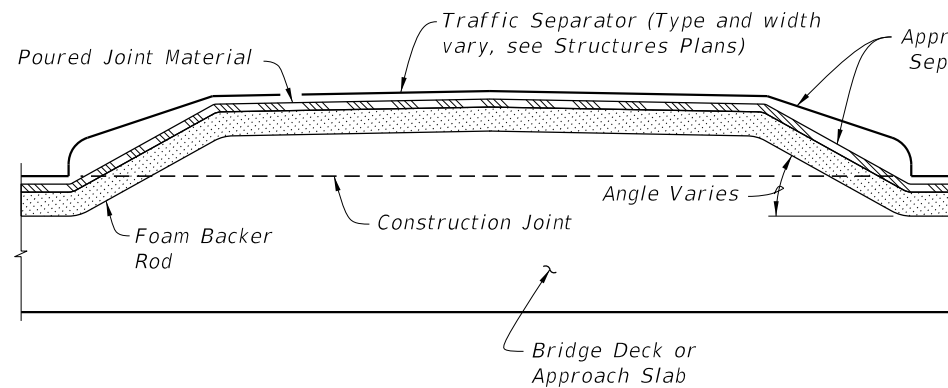

PARTIAL SECTION ALONG Q JOINT,
JOINT TREATMENT AT TRAFFIC SEPARATOR

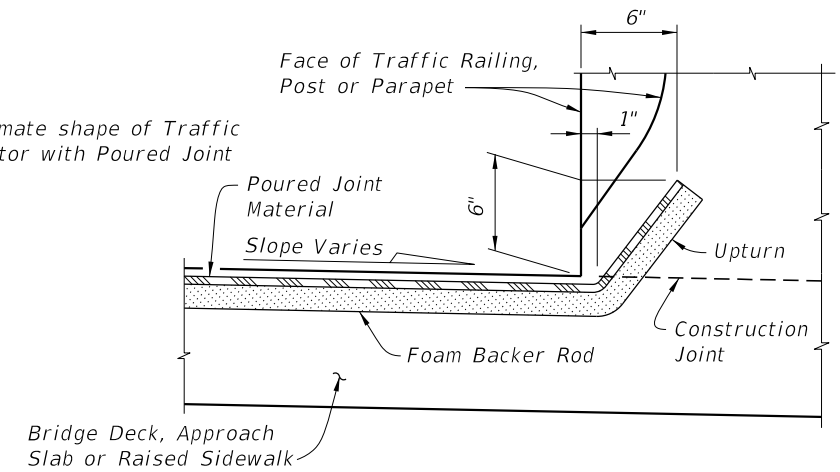

PARTIAL SECTION ALONG Q JOINT
JOINT TREATMENT AT LOW SIDE OF DECK OR
HIGH SIDE OF DECK WITH SLOPES < 1%

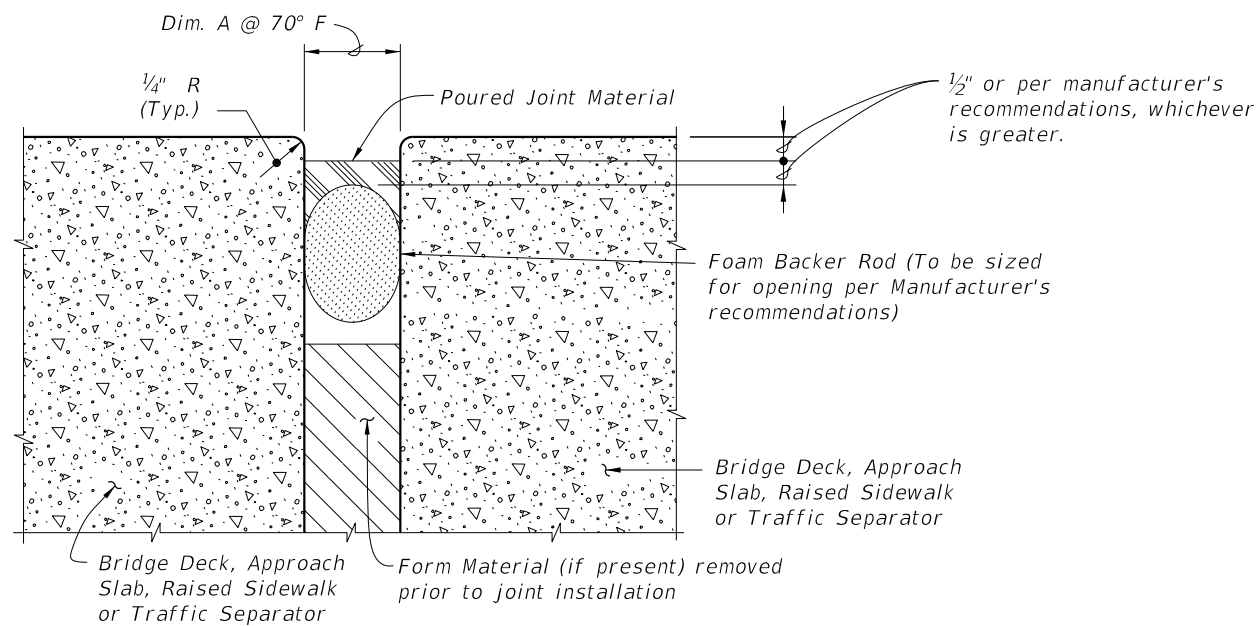


TYPICAL SECTION THRU JOINT

GENERAL NOTES:


1. Furnish and install Poured Joint With Backer Rod Expansion Joint Systems in accordance with Specification Sections 458 and 932 using Type D silicone sealant material.
2. Refer to the Structures Plans, Poured Expansion Joint Data Table for Dim. A @ 70° F.

9/29/2026 7:52:16 AM


LAST REVISION 11/01/23	REVISION	DESCRIPTION:	FDOT FY 2027-28 STANDARD PLANS	EXPANSION JOINT SYSTEM - POURED JOINT WITH BACKER ROD	INDEX 458-110	SHEET 1 of 2
------------------------------	----------	--------------	--------------------------------------	--	------------------	-----------------

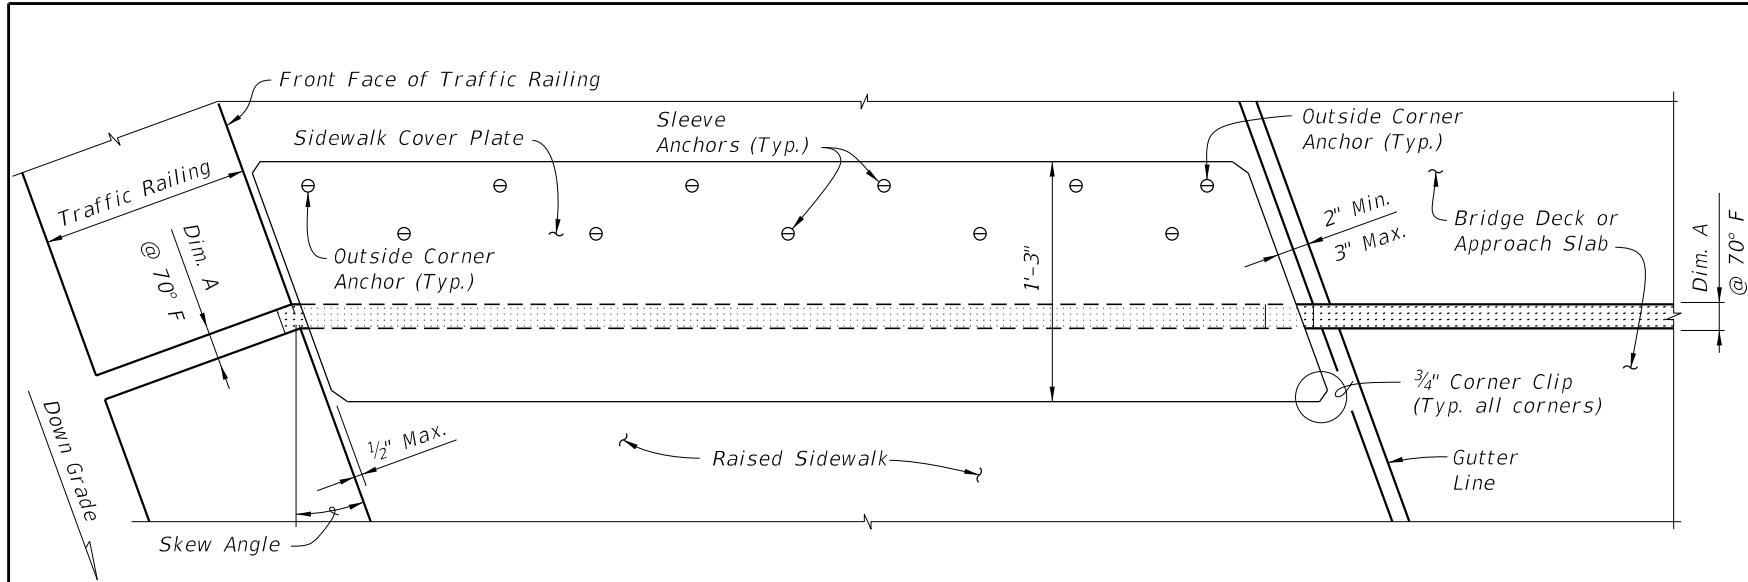

PARTIAL PLAN VIEW OF SKEWED JOINTS

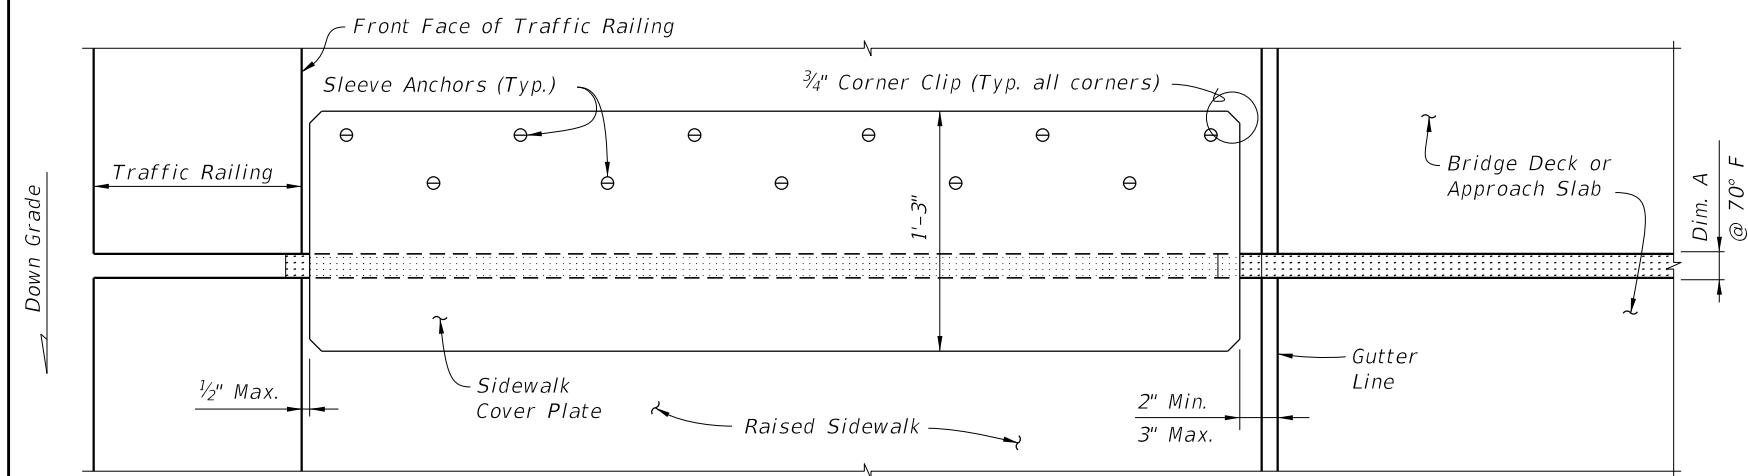


PARTIAL PLAN VIEW OF NON-SKEWED JOINTS

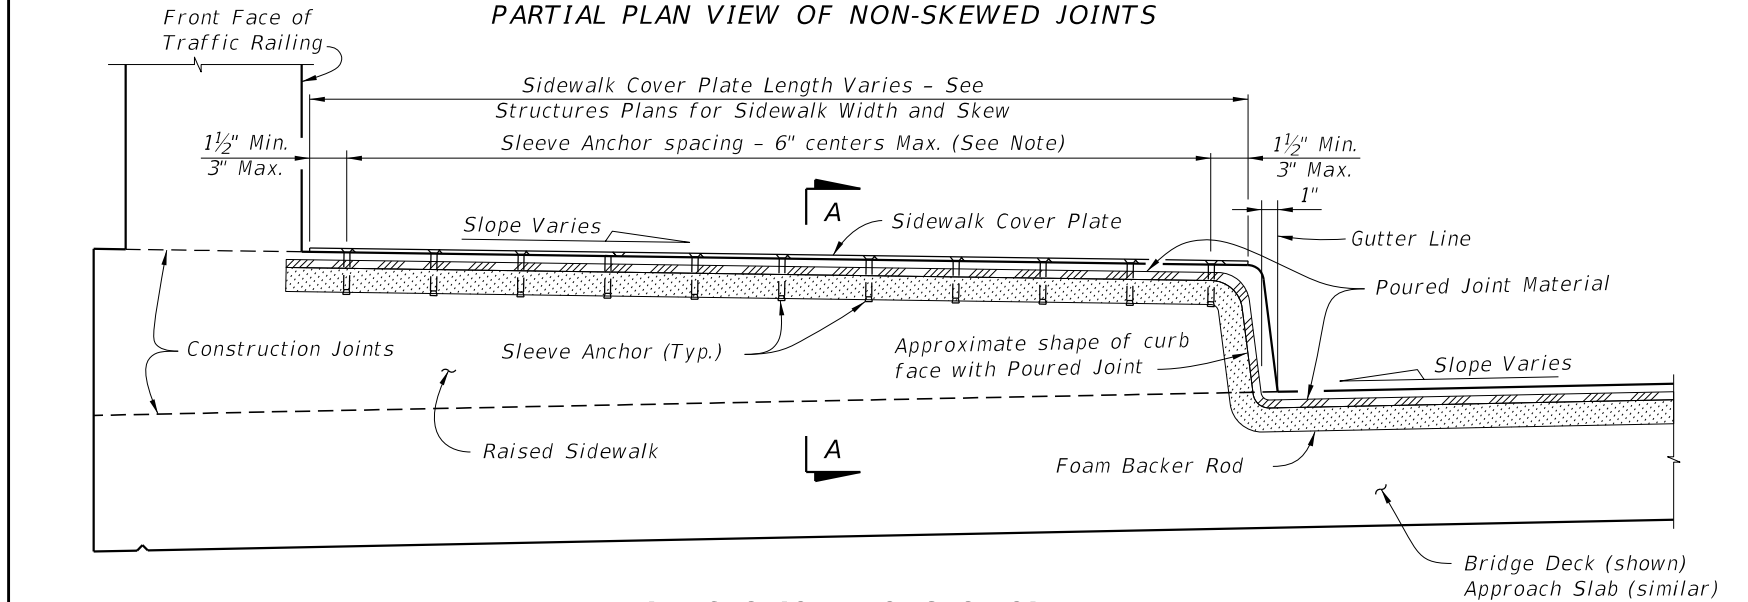


PARTIAL SECTION ALONG Q-JOINT

RAISED SIDEWALK DETAIL

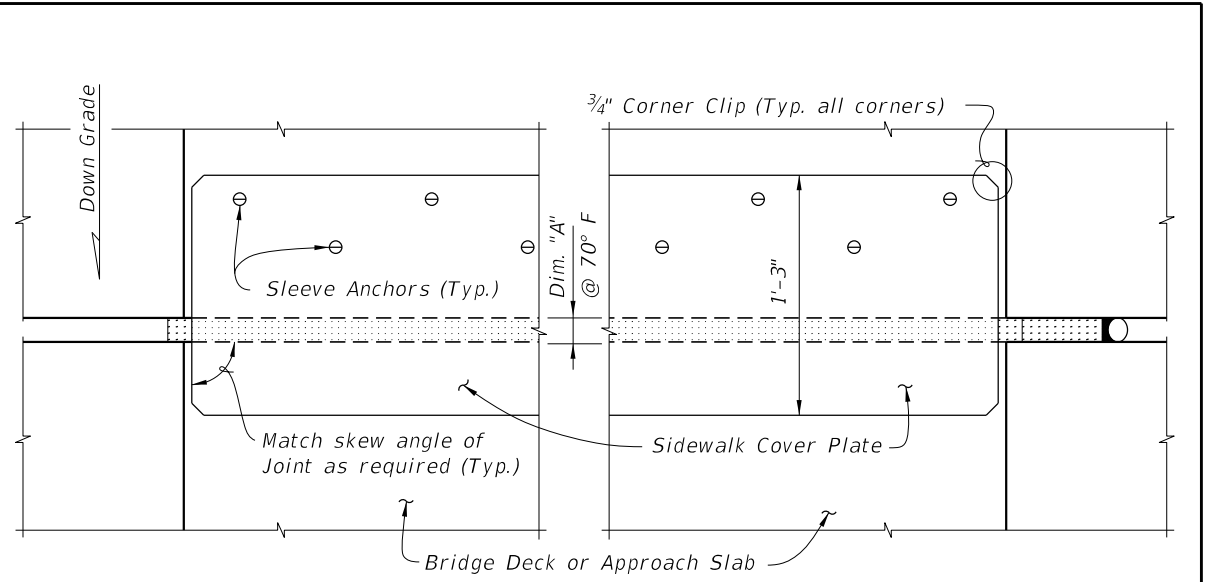


PARTIAL PLAN VIEW

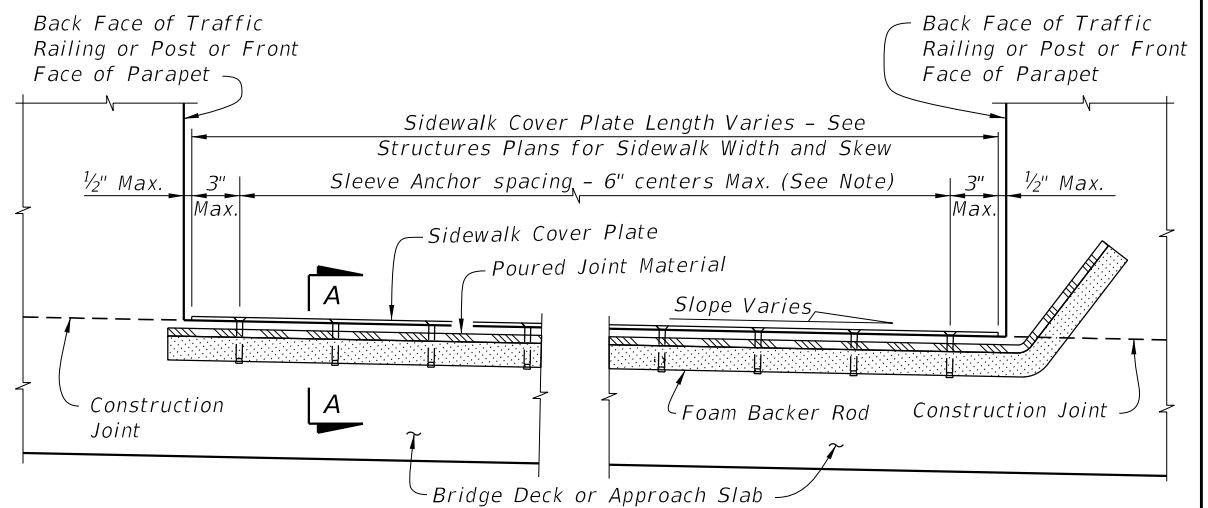

PARTIAL SECTION ALONG Q-JOINT

FLUSH SIDEWALK DETAIL

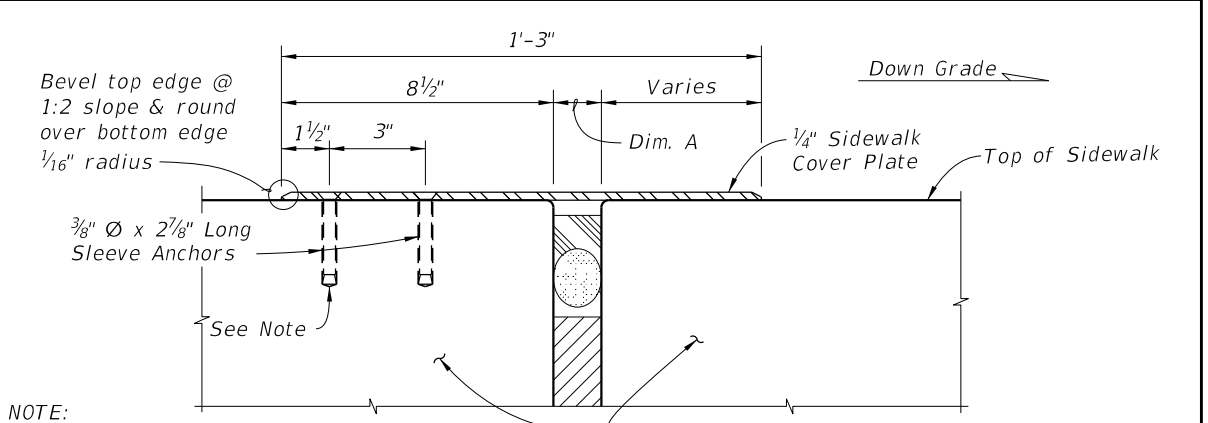

NOTE:
Sleeve Anchors are required at the two outside corners of the Sidewalk Cover Plate. Space Sleeve Anchors uniformly between the corner anchors.

SECTION A-A

9/29/2026 7:52:18 AM

<p>LAST REVISION 07/01/13</p>	<p>DESCRIPTION:</p>	<p>FY 2027-28 STANDARD PLANS</p>	<p>EXPANSION JOINT SYSTEM - POURED JOINT WITH BACKER ROD</p>	<p>INDEX 458-110</p>	<p>SHEET 2 of 2</p>
-----------------------------------	---------------------	--------------------------------------	--	--------------------------	-------------------------