



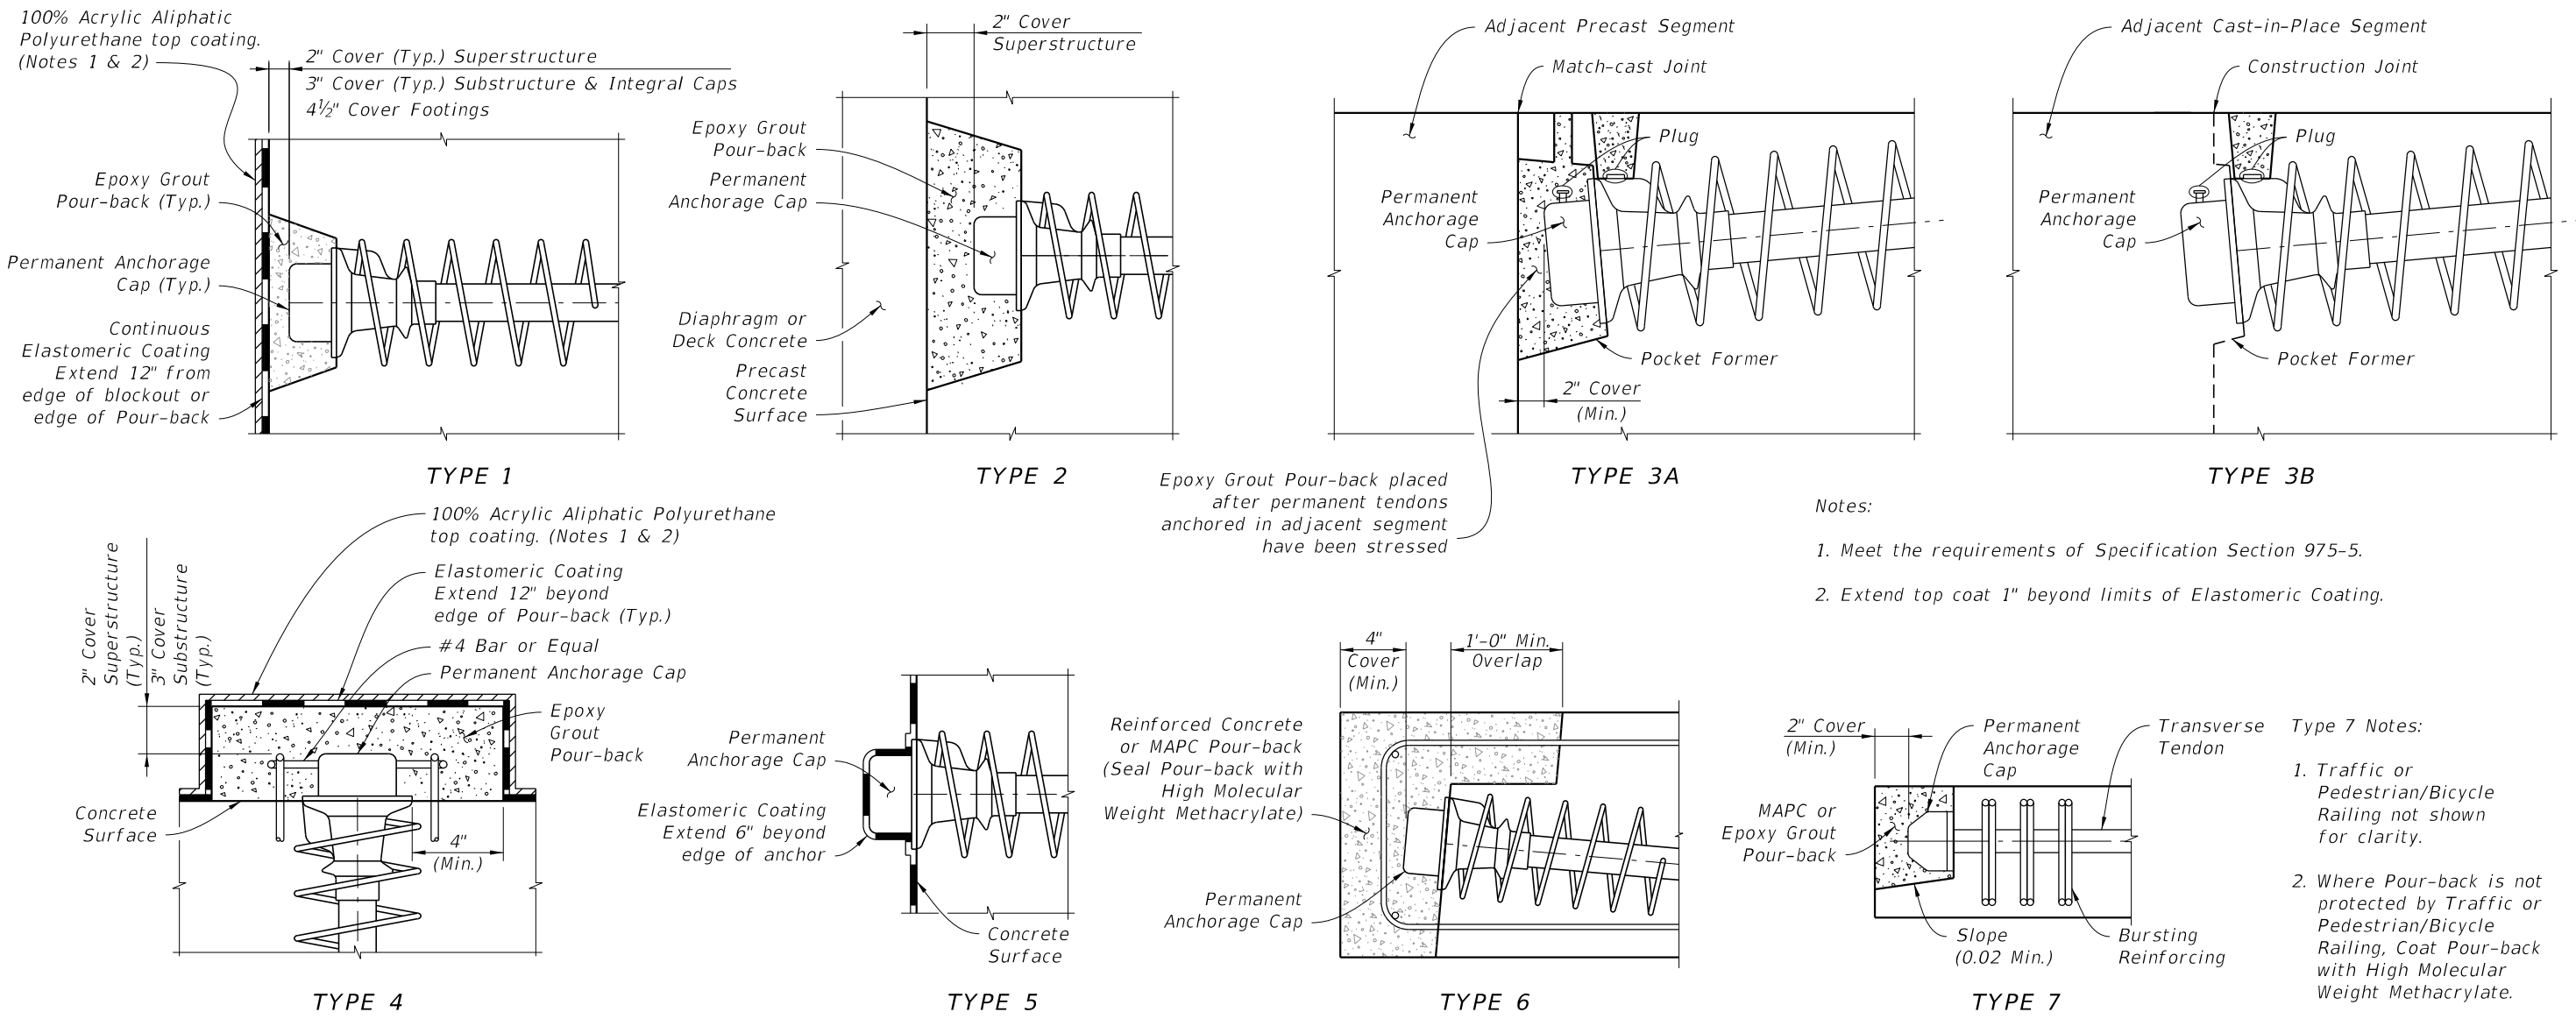

ANCHORAGE PROTECTION FOR STRAND TENDONS

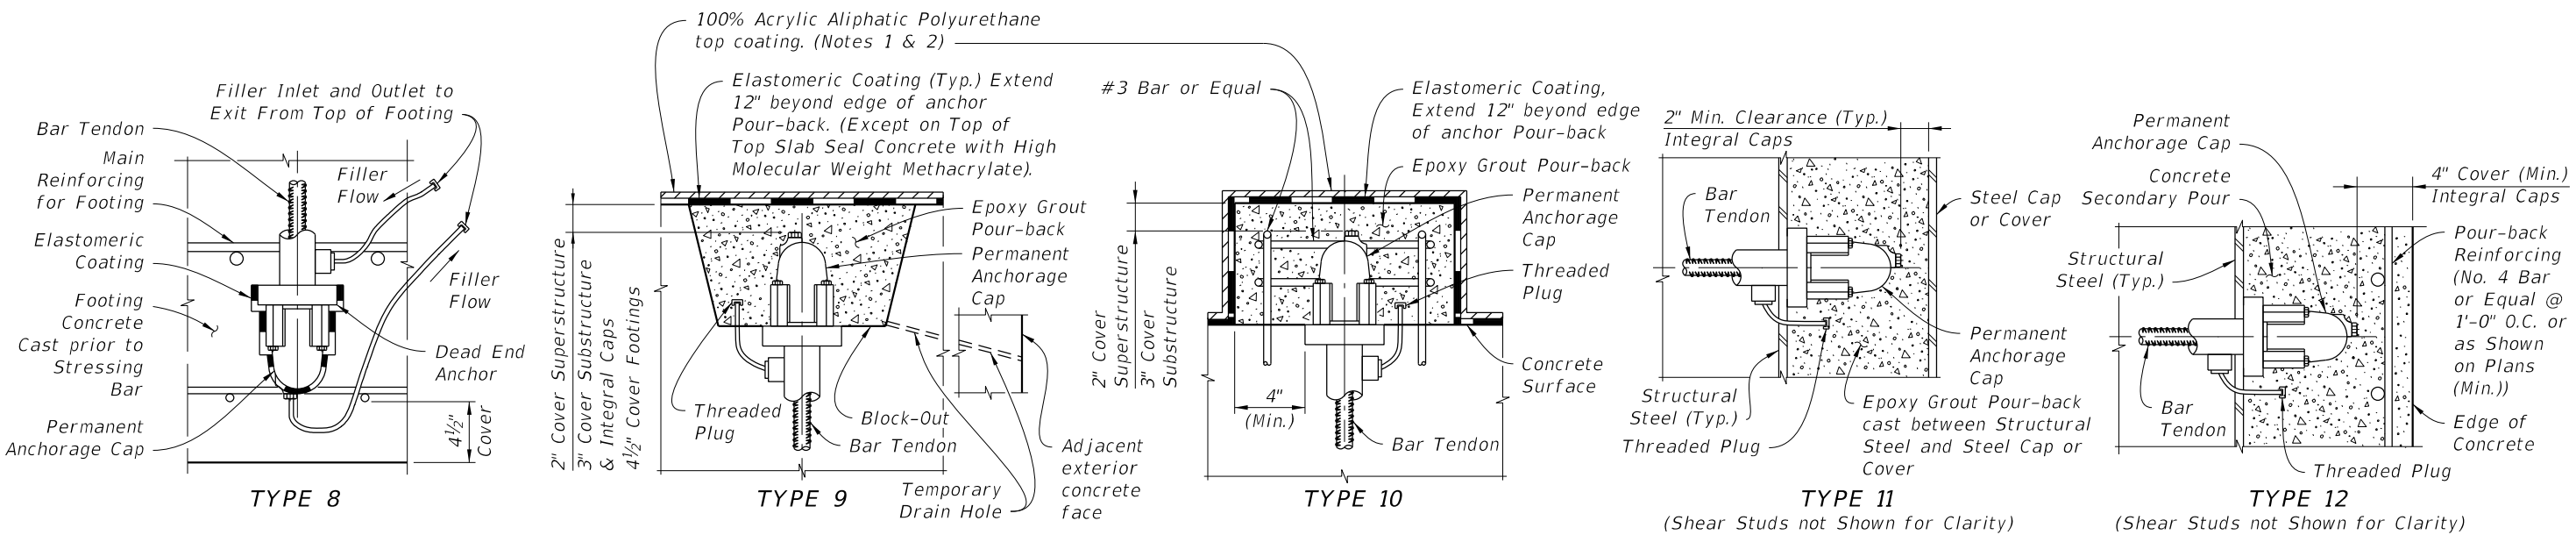

ANCHORAGE PROTECTION FOR BAR TENDONS

LAST REVISION 11/01/18	DESCRIPTION:	FDOT FY 2027-28 STANDARD PLANS	POST-TENSIONING ANCHORAGE PROTECTION	INDEX 462-002	SHEET 1 of 1
------------------------------	--------------	--------------------------------------	--------------------------------------	------------------	-----------------

9/29/2026 7:54:08 AM