




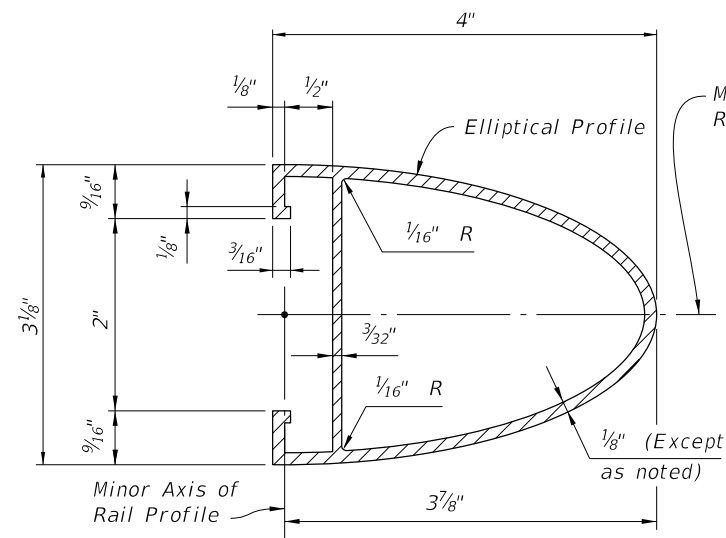


SECTION A-A
TYPICAL SECTION THRU RAIL

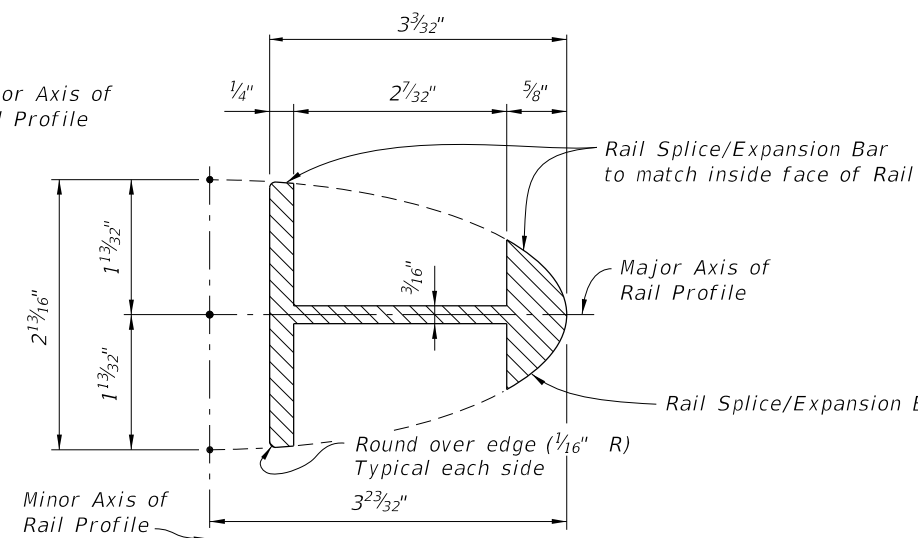

SECTION B-B - RAIL SPLICE/EXPANSION BAR
(Rail not shown for clarity)

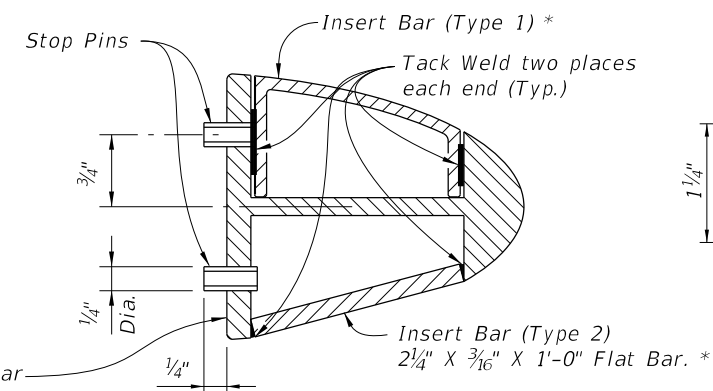


SECTION C-C
RAIL SPLICE/EXPANSION
BAR ASSEMBLY

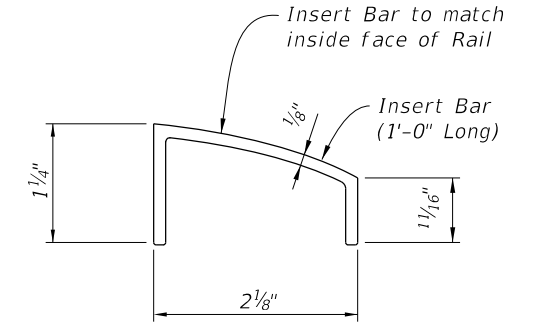


INSERT BAR DETAIL (TYPE 1)


* Use of either Type 1 or Type 2 Insert Bars is at the option of the Contractor.

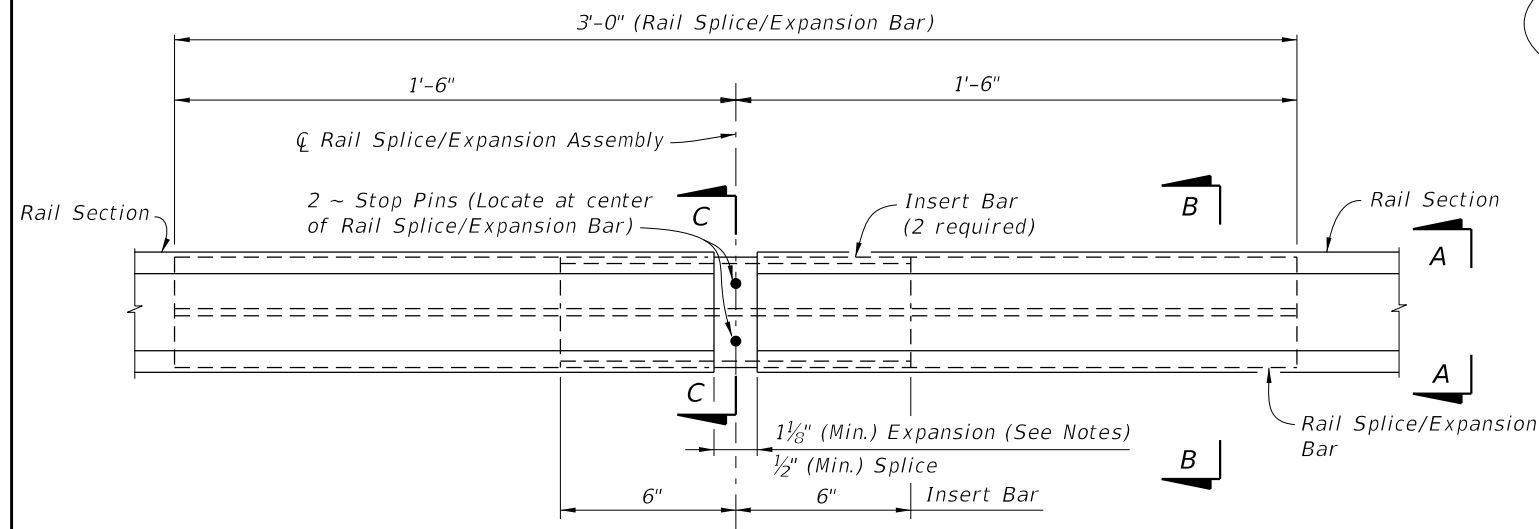

RAIL SPLICE/EXPANSION ASSEMBLY DETAIL

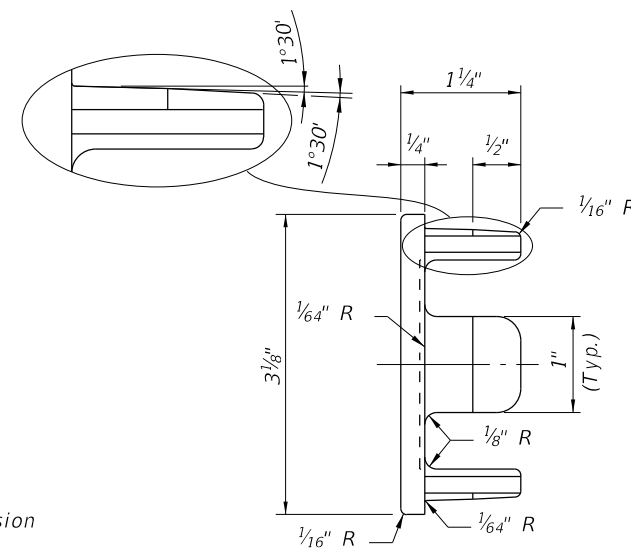


VIEW D-D

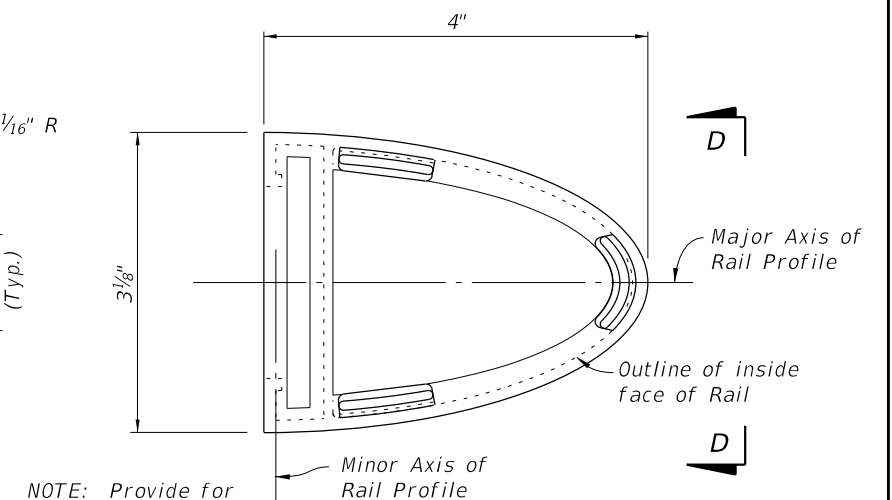


RAIL END CAP DETAIL

NOTE: Provide for drive fit.

CROSS REFERENCE:
For Notes and Tapered End Transition Details,
See Sheet 3.

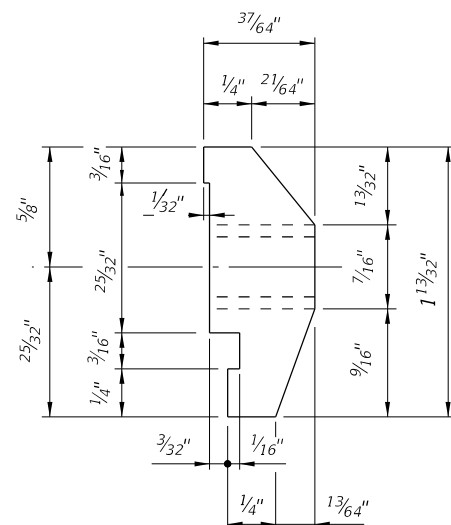

VIEW E-E

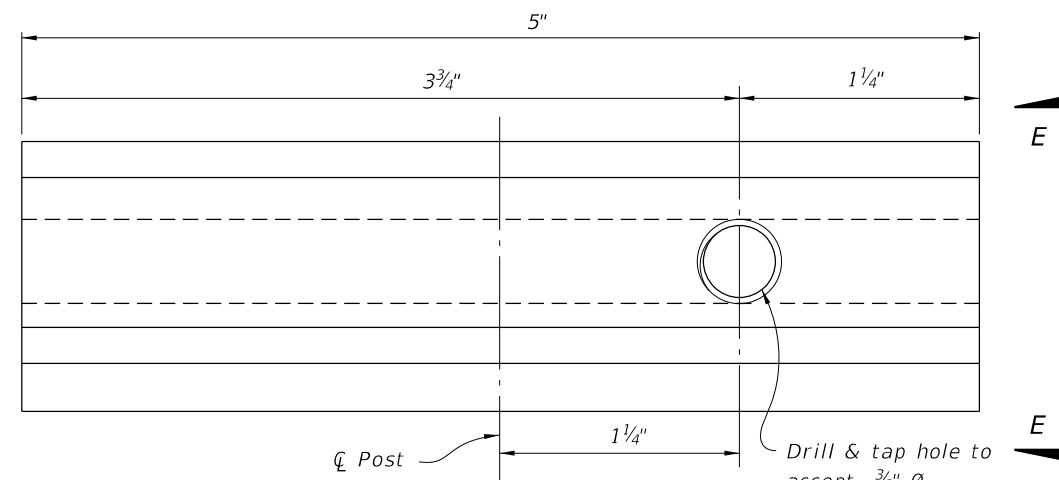

RAIL CLAMP BAR DETAIL

Drill & tap hole to accept 3/8" Ø Stainless Steel Fasteners



FY 2027-28
STANDARD PLANS

PEDESTRIAN/BICYCLE
BULLET RAILING DETAILS

INDEX
515-022

SHEET
2 of 3

