


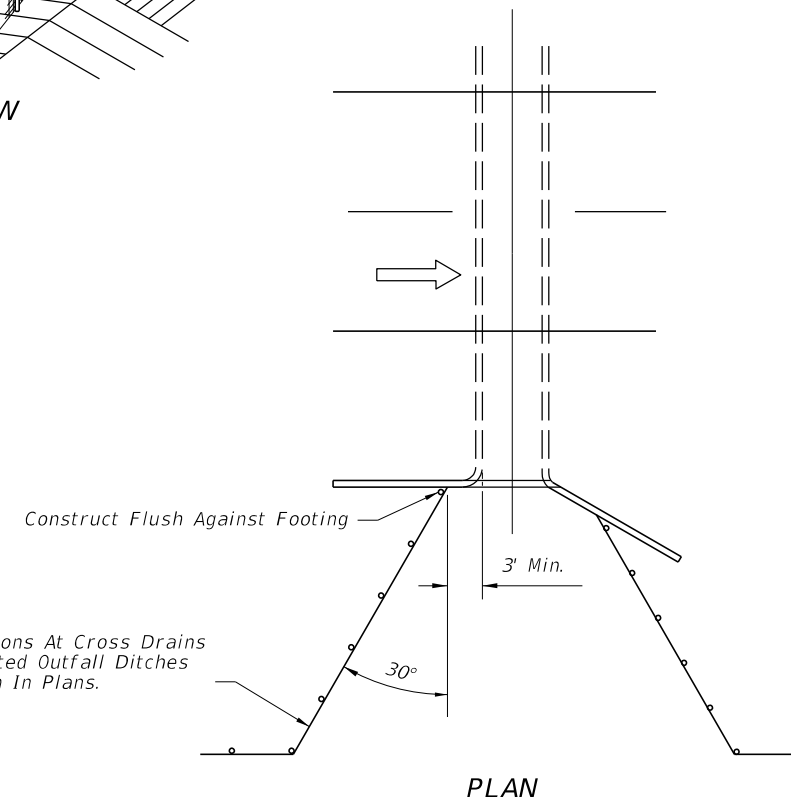
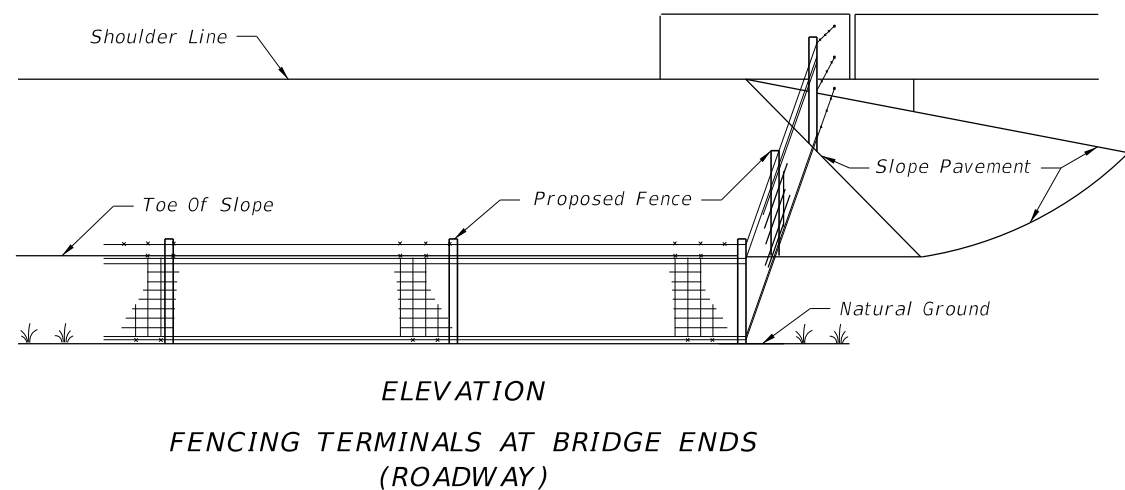
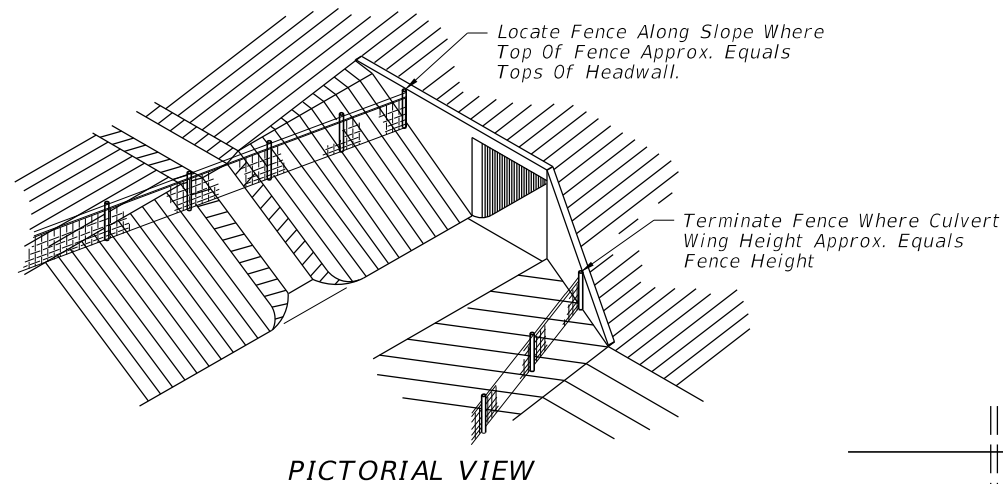
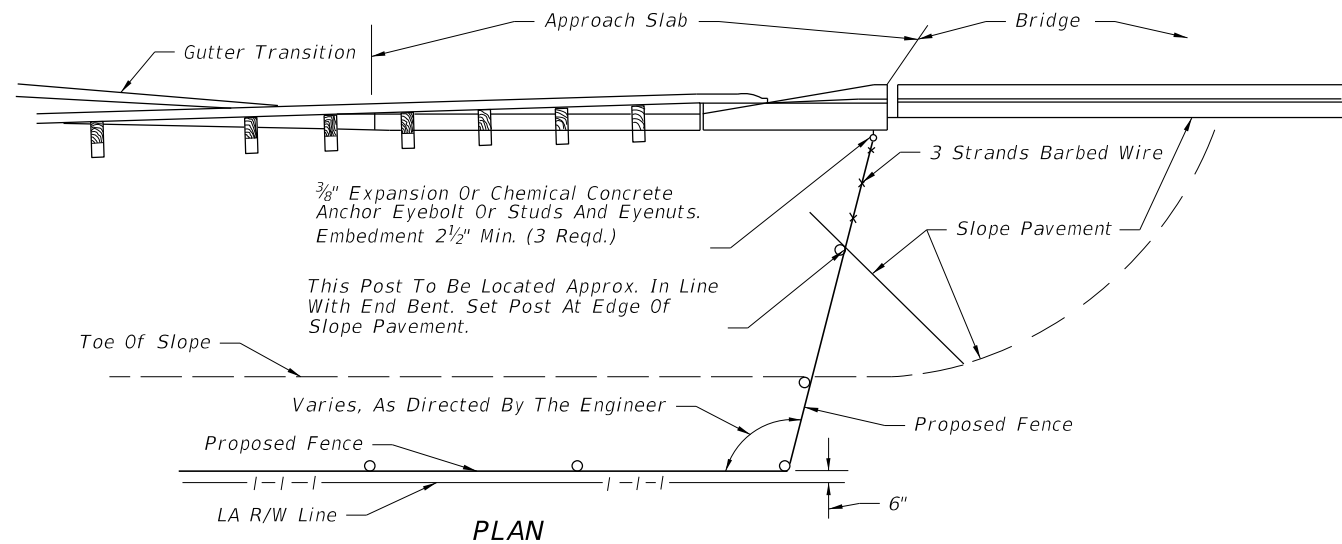


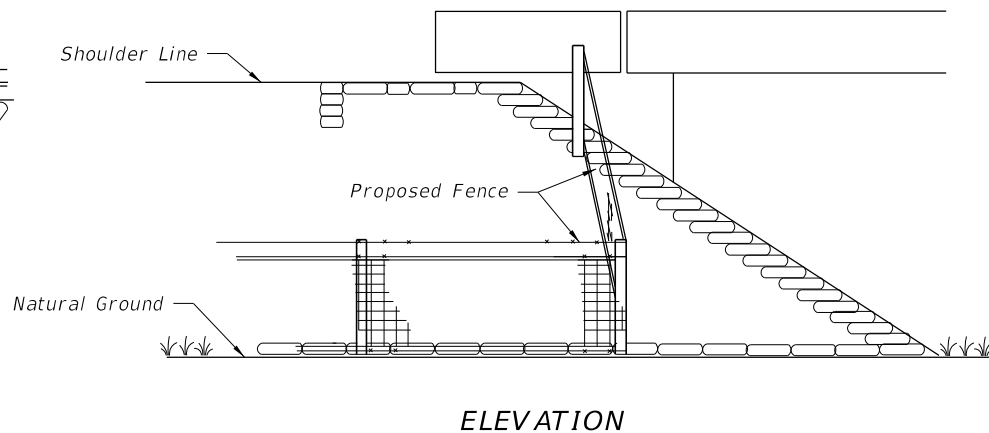

PLAN
(For Heights Of Headwall Greater Than 4')
FENCING TERMINALS AT BOX CULVERTS

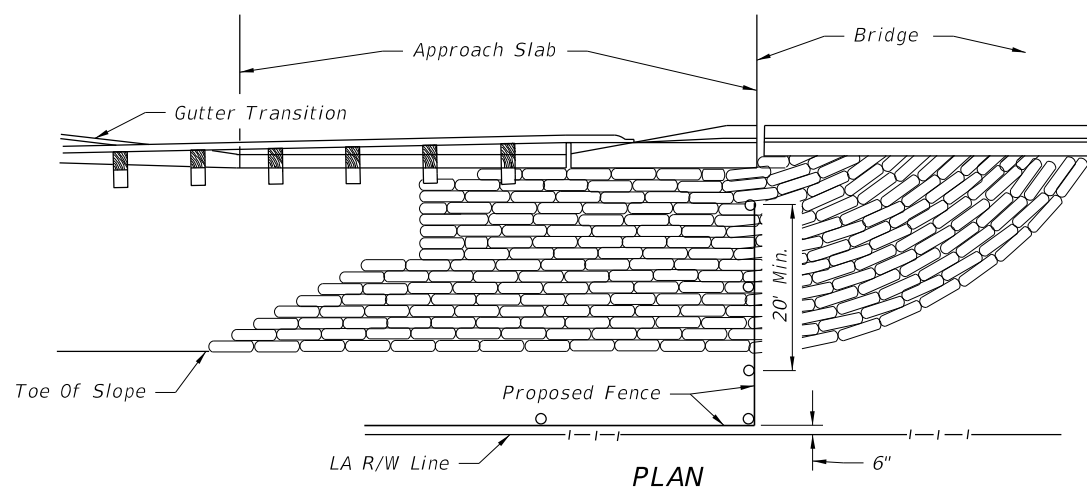


FENCING TERMINALS AT BRIDGE ENDS
(STREAM CROSSING)

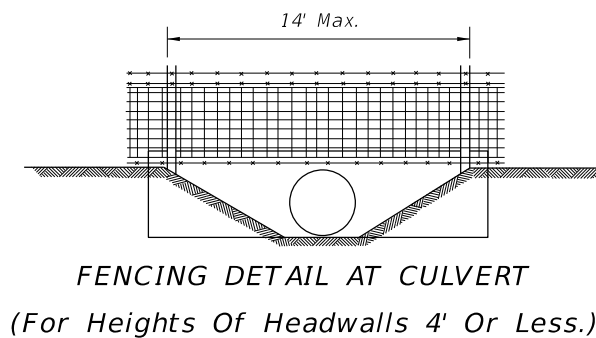


Note: When height of headwall is 4' or less (drainage pipe 36" or less) the fence shall not be tied to the headwall, but shall span the lateral ditch.

9/28/2026 12:06:41 PM


LAST REVISION	DESCRIPTION:	FY 2027-28 STANDARD PLANS	FENCE LOCATION	INDEX	SHEET
11/01/17				550-004	1 of 2

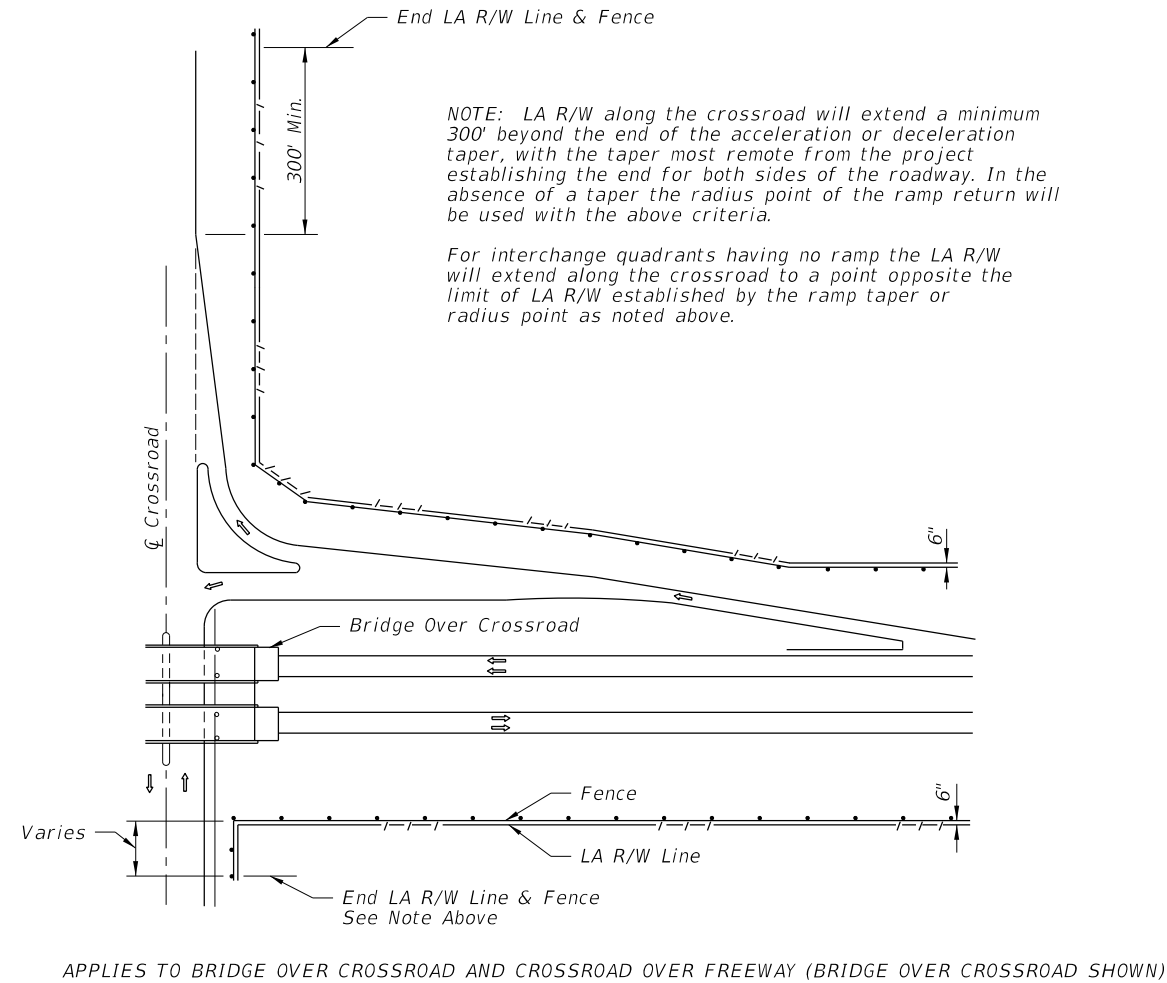

FENCING TERMINALS AT RURAL INTERCHANGES

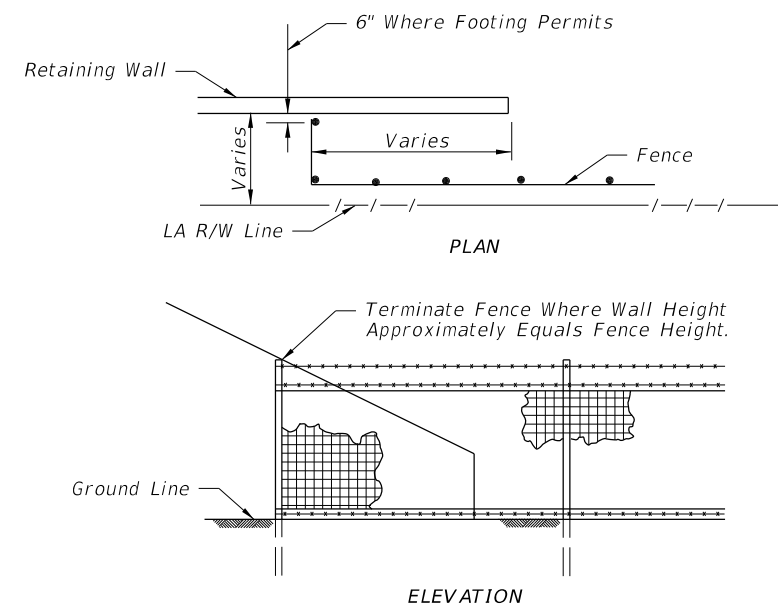

FENCING TERMINALS AT RETAINING WALLS

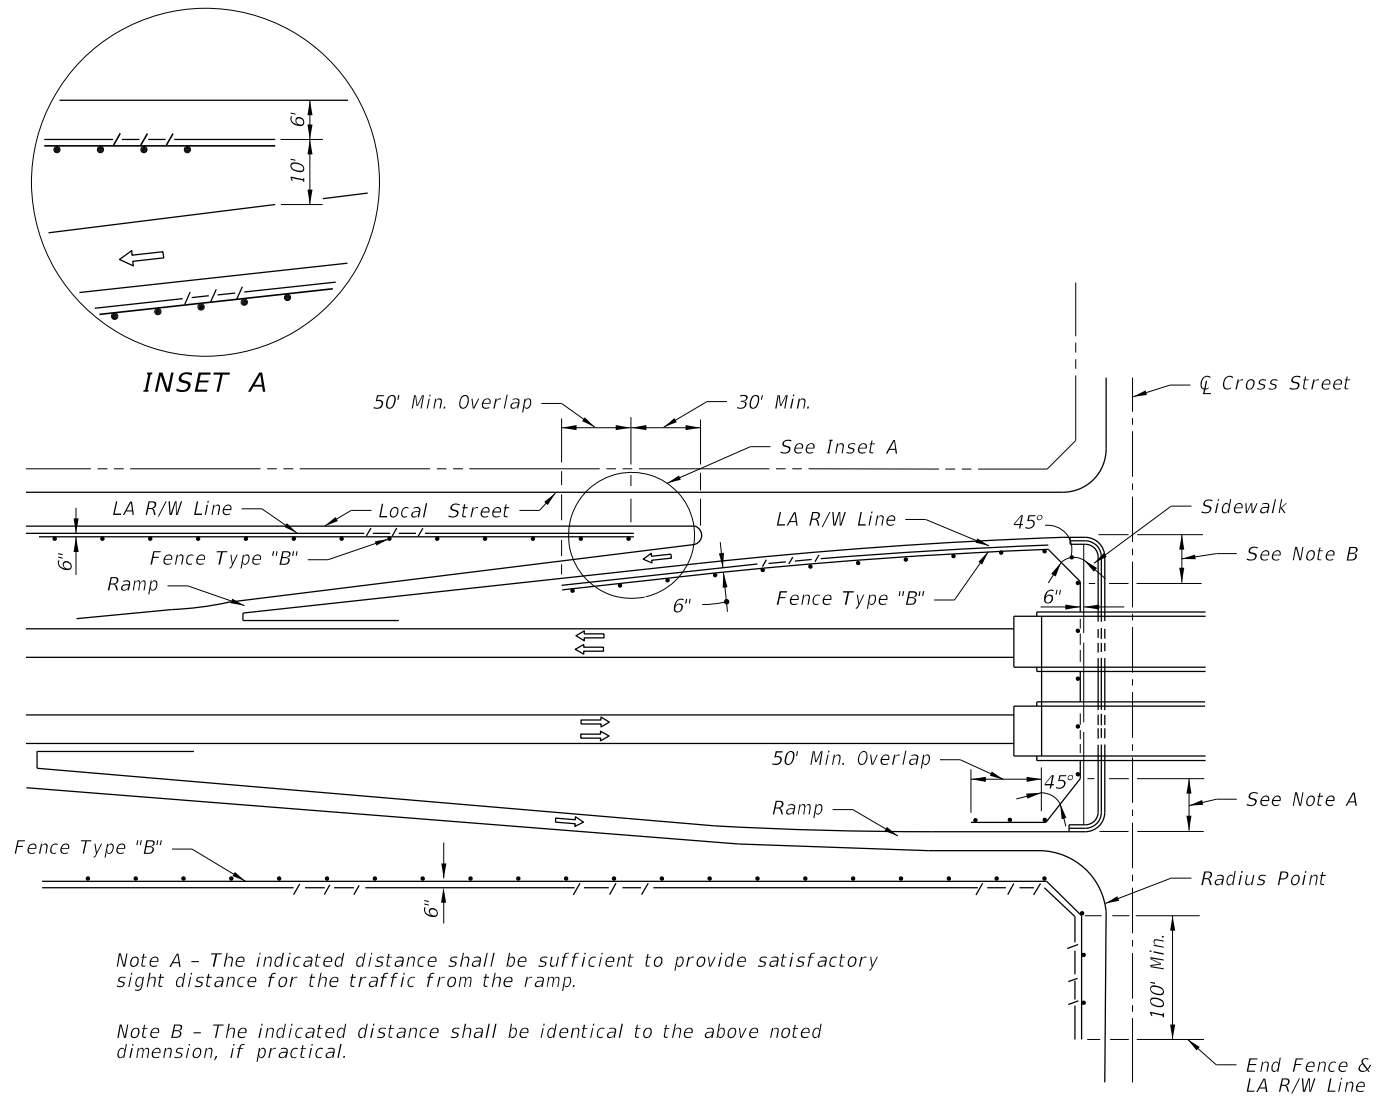

FENCING TERMINALS AT URBAN INTERCHANGES