



NOTES:


- 1. As an option, pedestrian signals may be installed on concrete poles and pedestals using lead anchors (two bolts same size per hub) in lieu of the stainless steel bands.
- 2. Repair drilled or punched holes in galvanized steel poles or pedestals in accordance with Specification 562. Install grommets or bushings in each hole.
- 3. Meet grounding requirements of Specification 620.
- 4. See APL for Department-approved Pedestrian Signal Assemblies and hardware.
- 5. For Prestressed Concrete Poles see Index 641-010.
- 6. For Steel Strain Poles see Index 649-010.
- 7. For Pedestal Mounted Signal posts, foundations, and grounding, see Index 646-001.

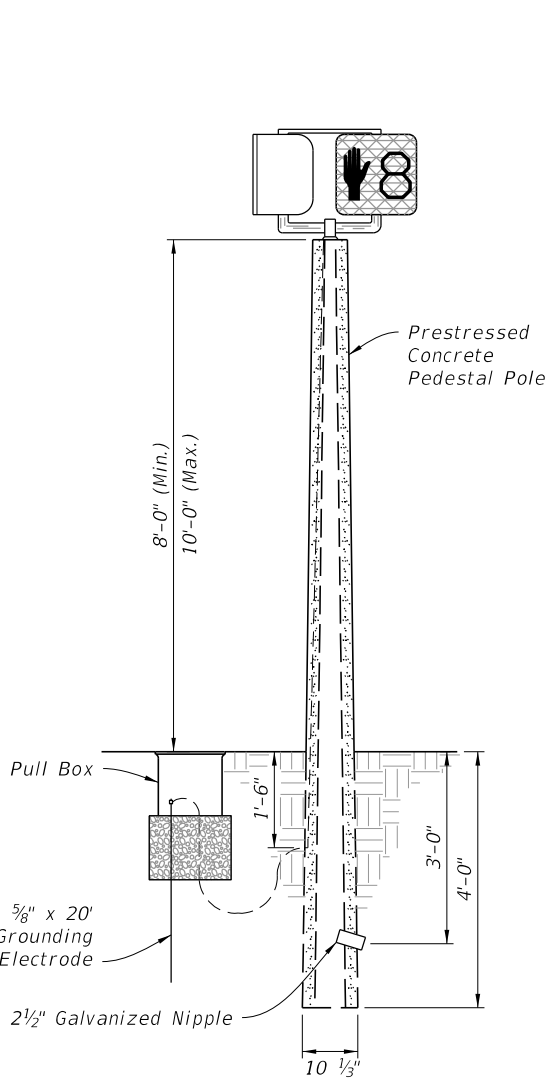


NEW CONSTRUCTION

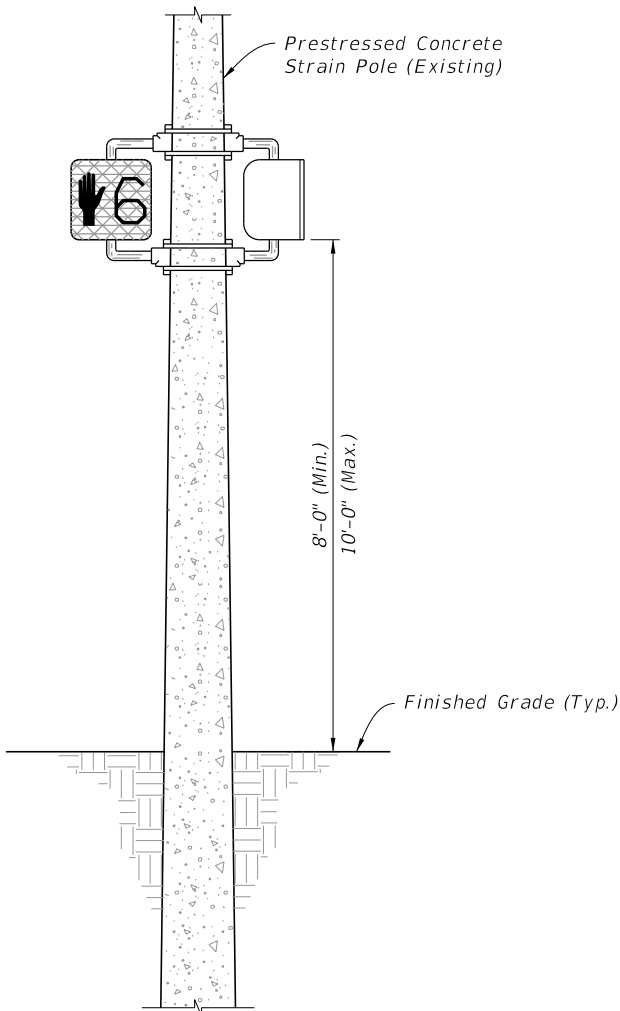

EXISTING CONSTRUCTION

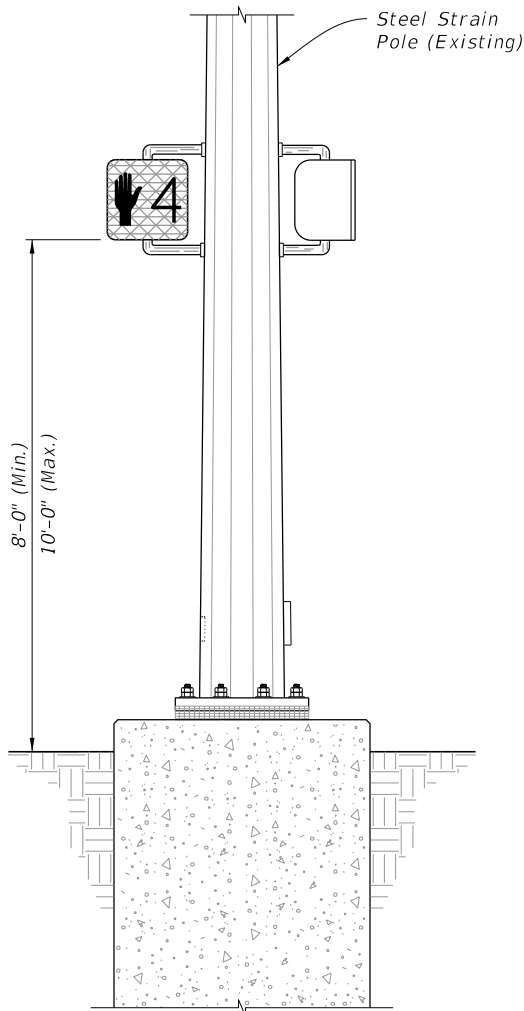

STRAIN POLE MOUNTED SIGNAL

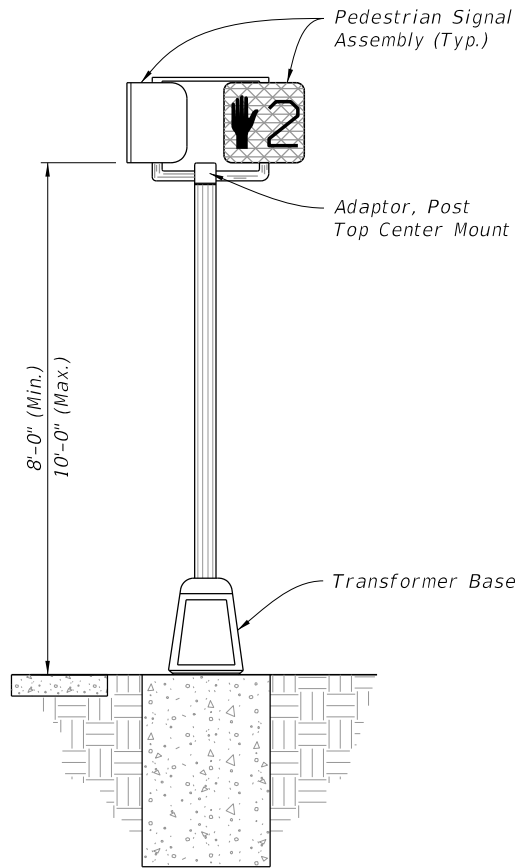

PEDESTAL MOUNTED SIGNAL

CONCRETE POLE MOUNTED SIGNAL

9/28/2026 12:09:10 PM

LAST
REVISION
11/01/25

REVISION

DESCRIPTION:



FY 2027-28
STANDARD PLANS

PEDESTRIAN CONTROL SIGNAL
INSTALLATION DETAILS

INDEX
653-001

SHEET
1 of 1