SR 9/ I-95 AT LANTANA ROAD

Project Development and Environment (PD&E) Study

Financial Project Identification (FPID) Number: 413258-1-22-02
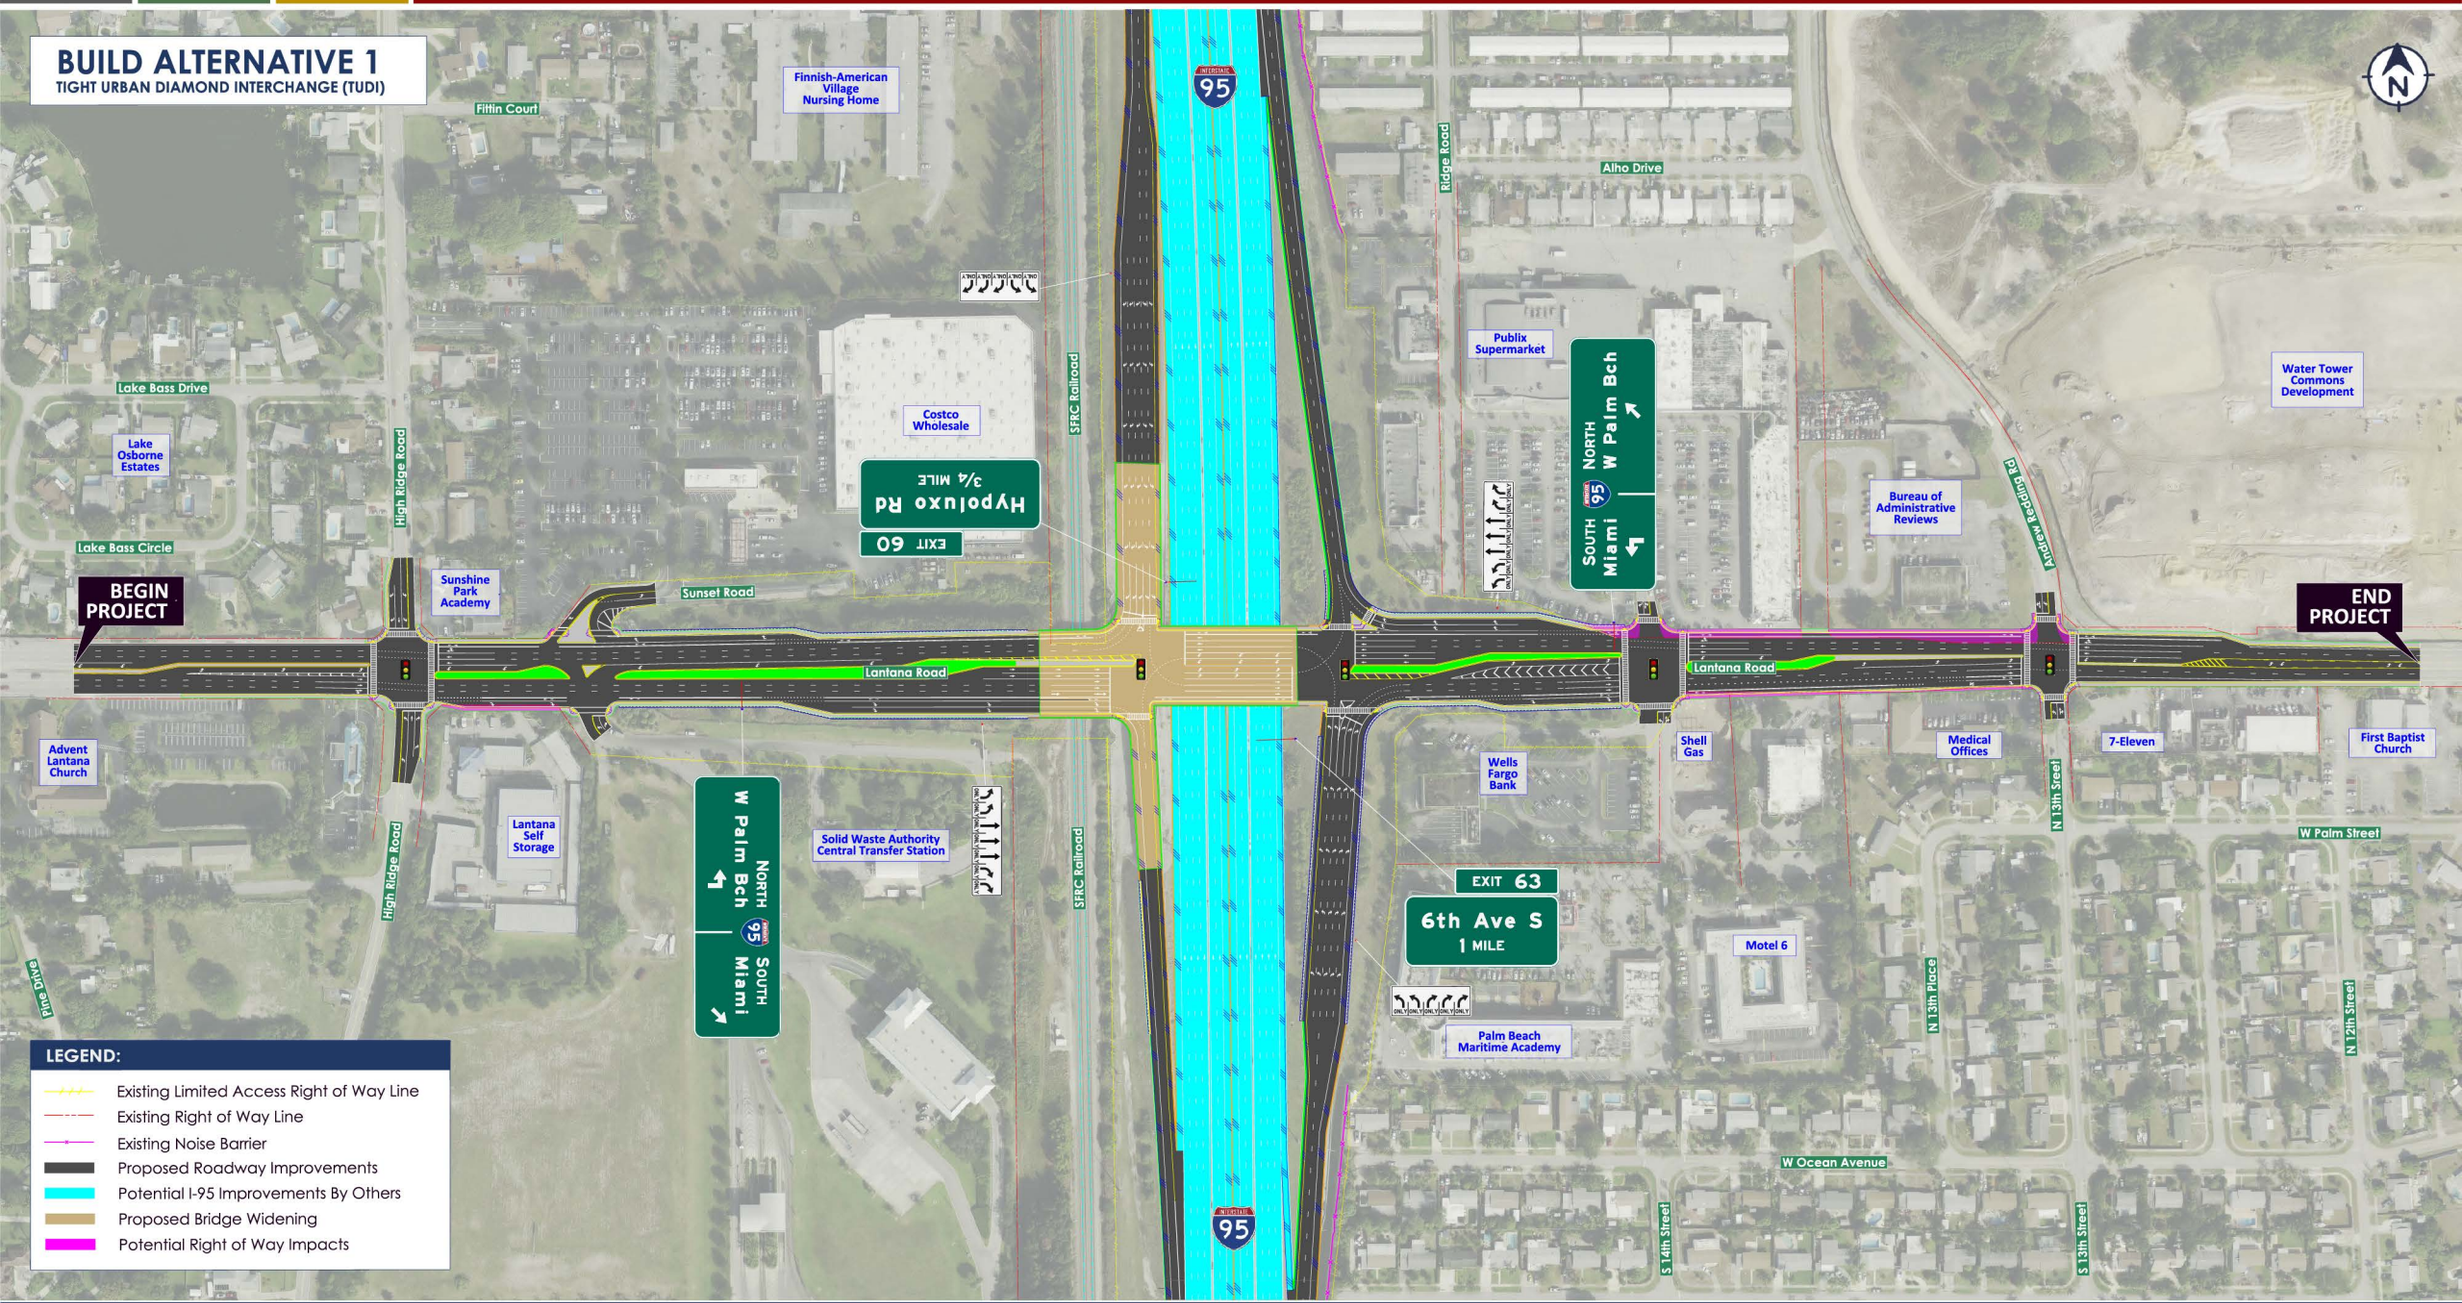
Efficient Transportation Decision Making (ETDM) Number: 14338